The Ahmedabad District Co-operative Bank Ltd.

Near Gandhi Bridge, Opp. Income tax Office, Ahmedabad-380014.

E - TENDER FOR CIVIL, FURNITURE, ELECTRICAL & ATM WORKS AT RETHAL BRANCH OF THE AHMEDABAD DISTRICT CO-OPERATIVE BANK LTD.

Notification No. ADC/ESTATE/2026/051

Dated :- 04.11.2026 (n)Procure Tender ID:- _____

(ONLY EMPANELLED VENDORS (CATEGORY-C) FOR CIVIL, FURNITURE, ELECTRICAL & ATM WORKS FOR THE AHMEDABAD DISTRICT CO-OPERATIVE BANK LTD. CAN APPLY)

Name Of Agency : -

Address for Document Submission

To,
Chief Executive Officer,
The Ahmedabad District Co-Operative Bank Ltd.,
Estate Department,
Near Gandhi Bridge, Opp. Income Tax Office,
Ashram Road, Ahmedabad – 380 014.

The Ahmedabad District Co-operative Bank Ltd.

Near Gandhi bridge, Opp. Income tax Office, Ahmedabad 380 014

Notice Inviting On-line Tender

1) Sealed/percentage rates tenders are invited in the prescribed format from contactors Category-C empanelled **Head Office Ahmedabad**

Details about Tender:

Department Name	**THE AHEMDABAD DISTRICT CO-OPERATIVE BANK LTD.**
IFB No / Tender Notice No.	**Tender No.----------/e-Tender Notice No.-051/2026**
Name of Work	**E - TENDER FOR CIVIL, FURNITURE, ELECTRICAL & ATM WORKS AT RETHAL BRANCH OF THE AHMEDABAD DISTRICT CO-OPERATIVE BANK LTD.**
Nature of work	**E - TENDER FOR CIVIL, FURNITURE, ELECTRICAL & ATM WORKS AT RETHAL BRANCH OF THE AHMEDABAD DISTRICT CO-OPERATIVE BANK LTD.**
Estimated Contract Value (INR)	**PART-A + B + C + D TOTAL Rs. 18,81,493.75**
Period Of Completion(in days)	**60 Days**
Bidding Type	**Limited**
Bid Call (Nos)	**1**
Tender Currency Type	**Single**
Tender Currency Settings	**Indian Rupee(INR)**
Joint Venture	**Not Applicable**
Rebate	**Not Applicable**

Document Fee

Bid Document Fee :	**Rs. 900/- + GST**
Bid Document Fee Payable To: (Non Refundable)	**Rs. 900/- (INR Nine Hundred Only) + 18%GST (900 + 162 (GST) = 1,062/- to be deposited in the Bank Account mentioned below by or before the last date and time of submission of tender. Scanned copy of receipt is to be uploaded on e-procurement site along with the bid. Bids without tender fee will be rejected. Bank: The Ahmedabad District Co-Operative Bank Ltd. Account Name: Sundry Creditors A/c Account No:95092005551 IFSC: GSCB0ADC001**
Bid Security/EMD (INR) :	**Rs.19,000/-**

Signature and Stamp of Bidder

Bid Security/EMD In Favour Of :	**Rs.19,000.00/- (INR Nineteen Thousand) to be deposited in the Bank Account mentioned below by or before the last date and time of submission of tender. Scanned copy of receipts to be uploaded on n- procurement site along with the bid. Bids without EMD will be rejected.** **Bank: The Ahmedabad District Co-Operative Bank Ltd.** **Account Name: Sundry Creditors A/c** **Account No: 95092005551** **IFSC: GSCB0ADC001**
Security Deposit:	**EMD of successful bidder shall be converted in to Security Deposit**.

Tender Dates

Bid Document Downloading Start Date:	**Dt.04/11/2026; 14:00 hrs.**
Bid Document Downloading End Date:	**Dt.20/11/2026; 16:00 hrs.**
Pre Bid Meeting:	**Not Applicable**
Last Date & Time for Online Submission of Bids:	**Dt.20/11/2026; 16:00 hrs.**
Bid Validity Period:	**180 Days After Opening of Price Bid**
Remarks:	**Submission of EMD, Tender fee and other Documents during office up to Dt.21/11/2026 up to 16:00 hrs. In the Office of Chief Executive Officer, The Ahmedabad District Co-Operative Bank Ltd. Head Office, Gandhi Bridge Corner, Opp. Income Tax Office, Ahmedabad - 380014. Gujarat**
Technical Bid Opening Date: **(EMD, Tender fee receipt)**	**Dt.23/11/2026; 15:00 hrs.**
Financial Bid Opening Date:	**Dt.23/11/2026; 15:30 hrs.**
Defect Defect liability	**Six Months**
Retention Money	**4% to be deducted from the running Bill**
Refund of Retention money and security deposit	**4% Refund after Completion 50% of R.M & S.D will be refunded after completion of work and 50% will be released after Completion of Defect Liability period**

Other Details

Officer Inviting Bids :	**Chief Executive Officer, The Ahmedabad District Co-Operative Bank Ltd**
Bid Opening Authority :	**Chief Executive Officer, The Ahmedabad District Co-Operative Bank Ltd**
Contact Details :	**(079) - 27543016**

Signature and Stamp of Bidder

1) The complete bidding document has been published on https://tender.nprocure.com for the purpose of downloading. The item rates under the contract include for full, final & entire completion of all works in all respects described in contract & as shown in drawings forming part of the contract. Contractor mustquote percentage rates for all the items of work. Tenders will be opened in the presence of contracting agencies or their authorized representatives.
2) The downloaded bidding document shall be considered valid for participation in the electronic bidding process (e-Tendering) subject to the submission of required tender/ bidding document fees and EMD.
3) The item rates under the contract include for full, final & entire completion of all works in all respects described in contract & as shown in drawings forming part of the contract. Contractor mustquote percentage rates for all the items of work. Tenders will be opened in the presence of contracting agencies or their authorized representatives.
4) Tenders are to be submitted in one sealed envelope cover duly super scribed **"E - TENDER FOR CIVIL, FURNITURE, ELECTRICAL & ATM WORKS AT RETHAL BRANCH OF THE AHMEDABAD DISTRICT CO-OPERATIVE BANK LTD."**
5) The tenderer must use only the tender forms issued for the purpose to fill in the **percentage rates**. Intimation of tender quoted by letter, telegram / telex will not be acceptable.
6) Tenderers are advised not to make any alteration/modification in the tender documents, Item of work or in any respect whatsoever. Violation of this requirement will make the Tender Liable for rejection.
7) In case of postal delivery, the tenderer must ensure that tender is reached before the due date and time. The bank will not be responsible for damage in the transit and delay of receipt of tender, if any or sent by a special messenger. Tender received late shall be rejected.
8) Every page of the tender documents should be signed by the person or persons submitting the tender in token of his/their having acquainted himself/themselves with the General and Special Conditions of Contract, Specifications etc. as laid down. Any tender with any of the documents not so signed will be subjected to rejection.
9) No consideration will be given to a tender received after the time stipulated above and no extensionwill be allowed for submission of the tender.
10) The Ahmedabad District Co-Operative Bank Ltd. shall not be bound to accept the lowest tender and reserves the right to accept or reject any or all the tenders without assigning any reason whatsoever.
11) This notice inviting tenders, the conditions of tender and the duly completed form of tender etc. will form part of the Agreement to be executed by the successful tenderer with the bank.

Signature of the Chief Executive Officer

Signature and Stamp of Bidder

INSTRUCTION WITH REGARD TO SUBMISSION OF TENDER

1) The tender shall be signed and dated at all places provided therein. Also, all pages, drawings and corrections / alterations shall be initialed. The tender submitted on behalf of a firm shall be signed by all the partners of the firm or by a partner who has the necessary authority on behalf of the firm to enter the proposed contract. Otherwise the tender may be rejected by **The Ahmedabad District Co-Operative Bank Ltd.**

2) The time allowed for completion of works is **60 Days** from the date of commencement of the work is reckoned from the Third day from the date of Letter of Intent. Time shall be considered the essence of contract.

3) It shall be the responsibility of the contractor to arrange for water and electricity required for completing construction. If water is available with the bank, the same will be supplied to the contractor by recovering 1% of the value of work done. However, contractor will have to make arrangement of pipeling for distributing water. Contractor to make own arrangement of electricity and pay tariff to the electricity board. In case the bank is supplying electricity, the contractor will have to install separate energy meter and pay the charges as per its consumption.

4) Every tender shall be accompanied by earnest money of **Rs.19,000.00/- (INR Nineteen Thousand only) as per the details provided in the RFP. Tender submitted without earnest money shall be summarily rejected.**

5) **The Earnest Money of successful bidder will be converted in to security deposit. No interest shall be paid on this deposit. Failure to enter into the Contract agreement within the stipulated time of 7 days from the date of acceptance ofwork order shall entail the forfeiture of the Earnest money Deposit. The Earnest money of unsuccessful tenderers will be released after issue of work order, without any interest.**

6) The tenderer shall submit his tender after carefully examining the whole of the tender document and the terms and conditions of contract, the drawings and specifications, the schedule of quantities etc., and after examining the site and conditions prevailing in and around site.

7) The Bank does not bind himself to accept the lowest or any tender and reserve to them the right of accepting the whole or any part of the tender and tenderer is bound to perform the same at the rates quoted. The Bank will not be bound to accept the lowest tender and reserves the rightto accept or reject any or the entire tender without assigning any reasons whatsoever. The work may also be divided among the contracting agencies depending on the exigencies of the bank.

8) Tenders shall remain valid for a period of 180 days from the date of opening of the tender which period may be extended by mutual agreement and the tenderer shall not cancel or withdraw thetender during the initial validity period of 180 days.

9) The successful tenderer shall be bound to implement the Contract and mobilise and sign specified agreements urgently.

10) **The rates to be quoted by the Contractor must be exclusive of GST but inclusive of all other taxes. GST shall be payable extra on the admissible payment as per the approved tender rates; GST shall be payable as per prevailing rates at the time of payment. (As per Circular No.38, Dt. 21-11-2022).**

Signature and Stamp of Bidder

11) **This contract shall be percentage rate contract.** The Contractor shall be paid for actual quantity of work done, as measured at site including any deviation plus or minus. The rate of any non-schedule items of work shall be decided as mentioned in the conditions of contract.

12) The tender drawings exhibited/enclosed are preliminary drawings intended for the guidance of the Contractor only. They may be subject to revision and alteration without vitiating any of the terms of the contract and the Contractor shall be bound to execute the works as shown on the final drawings without claiming any extra payment.

13) No correspondence will be entertained in respect of this tender other than any clarifications strictly pertaining to this tender.

14) Contractor should sign at the end of every page prior to submitting the tender.

15) Conditional tenders will be summarily rejected.

16) COMPLETION PERIOD OF THE PROJECT WILL BE 60 DAYS**.**

Signature of the Chief Executive Officer

Signature and Stamp of Bidder

GENERAL INSTRUCTIONS TO CONTRACTORS AND SPECIAL CONDITIONS

1) Canvassing in connection with tenders is strictly prohibited and the tenders submitted by the contractors who resort to canvassing will be liable to rejection.

2) The Tender Form must be filled in English and all entries must be made by the hand and written in ink, if any of the documents is missing, or unsigned, the Tender may be considered invalid by the Bank in its discretion.

3) The contractor shall not assign the contract. He shall not sub-let any portion of the contract except with the written consent of the Bank. In case of breach of these conditions, the Bank may serve a notice in writing on the contractor rescinding the contractor whereupon the Security Deposit shall stand forfeited to the Bank, without prejudice to his other remedies against the contractor.

4) The contractor shall carry out of all the work strictly in accordance with details and instructions of the Bank. A Schedule of probable quantities in respect of each work and specifications accompany these special conditions. The Schedule of probable quantities is liable to alteration by omission, deductions or additions at the discretion of the Bank. No claim will be entertained from the contractor on account of loss of profit over revising the tender quantities.

5) The Tenderer must obtain for himself on his own responsibility and at his own expenses all the information which may be necessary for the purpose of filling of Tender and for entering into a contract and must examine the drawings and must inspect the site of the work and acquaint himself with all local conditions, means of access to the work, nature of the work and all matters pertaining thereto. No compensation will be paid on account of not getting proper information.

6) The rates quoted in the Tender shall be inclusive of all charges + GST for clearing of site before commencement as well as after completion, water, electrical consumption, meters, double-scaffolding, centering, boxing, staging, planking, timbering and pumping out water, including bailing, fencing, planking, timbering and pumping out water, including bailing, fencing, hoarding, plant and equipment, storage sheds, watching and lighting by night as well as day, including Sundays and Holidays, temporary plumbing and electric supply, protection of the public and safety of adjacent roads, streets, cellars, vaults, open pavements, walls, houses, buildings and all other erections, matters or things and the contractor shall take down and remove any or all such centering, scaffolding, staging, planking, timbering, strutting, shoring, etc. as occasion shall require or when ordered so to do, and fully reinstate and make good all matters and things disturbed during the execution of the work and to the satisfaction of the Bank.

7) The contractor shall not be entitled to any compensation for any loss suffered by him on account of delays in commencing or executing the work, whatever the case of delays may be, including delays arising out of modifications to the work entrusted to him or in any sub-contract
connected therewith or delays in awarding contracts for other trades if the project or in commencement or completion of such works or in procuring government controlled or other building materials or in obtaining water and power connections for construction purposes or for the other reasons whatsoever and the Employer shall not be liable for any claim in respect thereof. The Employer does not accept liability for any sum besides the Tender amount, subject to such variations as are provided for herein.

8) The successful Tenderer is bound to carry out any items of work necessary for the completion of the job even though such items are not included in the quantities and rates. Schedule of instructions in respect of such additional items and their quantities will be issued in writing by the Bank.

9) The successful Tenderer must co-operate with the other contractors appointed by the Employer so that the work shall proceed smoothly with the least possible delay and to the satisfaction of the Bank.

10) The contractor must bear in mind that all the work shall be carried out strictly in accordance with the specifications and in compliance of the requirements of the Authorities concerned and no deviation on any account will be permitted.

11) The Contractor shall strictly comply with provision of safety code annexed hereto.

12) The contractor shall indemnify The Ahmedabad District Co-Operative Bank Ltd., against any claim or legal action arising out of the said Act due to the failure of non-compliance of the provisions of the said Act and the penalty or any other amount levied by the authorities, shall be recoverable from the payments due to the contractors.

13) The Contractor shall comply with the provision of the Apprentices Act,1961, and the Rules and Orders issued there under from time to time. Failure to do so will be in a breach of the contract and the Architect / consultant and the Bank may in their discretion cancel the contract. The contractor shall also be liable for any pecuniary or other liabilities arising on account of any violation by him of the provisions of the Act.

14) The Security Deposit of the successful Tender will be forfeited if he fails to comply with any of the conditions of the contract.

15) The contractor shall be responsible for the observance of all Central Rules and Regulation framed by the Central Government under the Contract Labour (Regulation and Abolition) Act,1970. The Bank shall be entitled to deduct all damages, which it might suffer on account of non-observance of these rules by the Contractor, from the amount payable to the Contractor.

16) Contractors are not allowed to remove materials brought at Site against which advances have been paid.

17) The Contractor is to provide at all times during the progress of the works and the maintenance period / defect liability period proper means of access, with ladders, gangways, etc., and the necessary attendance to move and adopt as directed for the inspection or measurement of the works by the Consultant or their representatives.

18) Materials shall be of approved quality and the best of their kind available and shall generally conform to I.S. Specifications. The Contractor shall order all the materials required for the execution of work as early as necessary and ensure that such materials are on site well ahead or requirement for use in the work. The work involved calls for approved standard of workmanship combined with speed and to the entire satisfaction of the Bank. All the material shall be approved by the Bank before use. Contractor to arrange samples well in time.

19) The Contractors shall after completion of the work clear the Site of all debris and left over materials at his own expenses to the entire satisfaction of the Bank / Consultant and Municipal or other public authorities.

20) Contractors are requested to note that no extra item or deviated item of work to be executed without taking prior permission, the Bank shall not be held responsible for the payment of such works executed. Contractors will have to submit all the particulars including purchase bills/price list for the materials along with the rate analysis for verification of item rates.

21) If contractors fail to pay the taxes/royalties to the Authorities concerned, the bank reserve their rights to recover the said amount from the amount payable to the contractor and pay the same to the

Authorities concerned.

22) Work is to be executed & measurements are to be paid as per the detail specification & description of item given in the Standard Specification Book except for the items which are specifically mentioned in the tender for which the details of item and mode of measurements to be followed as indicated separately in the conditions of contractors.

23) If there are any contradicting clauses mentioned in the tender, the interpretation of the same will be done by the Bank. However, the decision of the Bank will be final and binding.

24) The contractor shall give a list of his relatives working with the bank along with theirdesignations and addresses.

25) Where in any Certificate (of which the Contractor has received payment) the Architect has included the value of any unfixed materials intended for and/or placed on or adjacent to the works such materials shall become the property of the Employer and they shall not be removed, except for use upon the works. Without the written authority of the Architect. The Contractor shall be liable for loss or damage to such materials.

26) Any defect shrinkage, settlement or other faults which may appear within the "Defects Liability Period"' stated in the Appendix hereto or if non stated them within twelve months after the virtual completion of the work arising in the opinion of the Architect from materials or workmanship not in accordance with the Contract, shall upon the directions in writing of the Architect, and within such reasonable time ns shall be specified therein be amended and made good by the Contractor, at his own cost unless the Architect shall decide that he ought to be paid for such amending and making good and in case of default the Employer mm employ and pay other persons to amend and make good such defect shrinkage settlements or other faults, and all damages, loss and expenses consequent thereon or incidental thereto shall be made good and borne by the Contractor and such damage loss and expense shall be recoverable from him by the Employer or may be deducted by the Employer upon the Architect's Certificate in writing from any moneys due or that may become due to the Contractor or the Employer may in lieu of such amending and making good by the Architect equivalent to the cost of amending such work and the event of the amount retained under Clause 32 being insufficient recover the balance from the Contractor. Together with any expenses the Employer may have incurred in connection therewith, should any defective work have been done or material supplied by any Sub-Contractor employed on the works who has been nominated or approved by the Architect as provided in Clauses 11 and 12, the Contractor shall be liable to make good in the same manner as if such work of material had been done or supplied by the Contractor and been Subject to the provisions of this Clause and Clauses 2 hereof. The Contractor shall remain liable under the provisions of this Clause not with standing the singing by the Architect of any Certificate or the passing of any accounts.

27) The works shall not be considered as completed until the Architect has certified in writing that they have been virtually completed and the defects liability period shall commence from the date of such Certificate.

28) The Contractor shall be responsible for all injury to persons, animals or things and for all structural and decorative damage to property which may arise from the operation or neglect of himself or of any nominated Sub-Contractor's employees. Whether such injury or damage arise from carelessness accident or any other cause whatever in any way connected with the carrying out of this Contract. This Clause shall he held to include any damage to building whether immediately adjacent or otherwise and any damage to roads, streets, foot-paths, bridges or ways as well as all damage caused to the building and works forming the subject of this Contract by frost or other in inclemency of weather the Contractor shall indemnify the Employer and hold him harmless in respect of all and any aforesaid and also in respect of any claim made in respect of injury or damage under any Act of Government or otherwise and also in respect of any Award of compensation or damages consequent upon such claim.

The Contractor shall reinstate all damage of every sort mentioned in this Clause, so as to deliver up the

whole of the Contract works complete and perfect in every respect and so as to make good or otherwise satisfy all claims for damage to the property of third parties.

The Contractor shall identify the Employer against all claims which may be made against the Employer by any member of the public or other third party in respect of anything which may arise in respect of the works or in consequence thereof and shall at his own expense arrange to effect and maintain, until the virtual completion of the Contract, with an approved office a policy of insurance in the joint names of the Employer and the Contractor against such risks and deposit such policy or policies with the Architect from time to time during the currency of this Contract. The Contractor shall similarly indemnify the Employer against all claims which may be made upon the Employer whether under the workmen's compensation Act any other any statute in force during the
currency of this Contract or any sub-Contractor and at his own expense effect and maintain, until the virtual completion of the Contract with an approved office a policy of insurance in the joint names the Employer and the Contractor against such risk and deposit such policy or policies with the Architect from time to time during the currency of the Contract.

The Employer with the concurrence or the Architect shall be at liberty and is herein empowered to deduct the amount of any damage compensation, costs, charge expenses arising or accruing from or in respect of any such claim or damage from any sum or sums or due to become due to the Contractor.

29) The Contractor shall at the time of signing the Contract insure the works and keep them insured until the virtual completion of the Contract against loss or damage by fire in an office to be approved by the Architect, in the joint names of the Employer and Contractor (the name of the former being placed first in the policy), for the full amount of the Contract and for any further sum if called upon to do so by the Architect, the premium of such further sum being aliened to the Contractor as an authorized extra. Such policy shall cover the property of the Employer only, fees for assessing the claim and connection with his services generally therein, and shall not cover any property of the Contractor only, fees for assessing the claim and in connection with his services generally therein and shall not cover any property of the Contractor or of any sub-Contractor or employee. In default of the Contractor insuring as provided above the Employer or the Architect on his behalf may so insure and may deduct the premiums paid from any money due or which for completion of the Contract works; in case of such strike or lock-out the Contractor shall as soon as may be give written notice thereof to the Architect, but the Contractor shall nevertheless constantly use his endeavors to prevent delay and shall do all that may reasonably be required for the satisfaction of the Architect to proceed with work.

30) If in the opinion of the Architect the works be delayed (a) by force majcure or (b) by reason of any exceptionally inclement weather or (c) by reason of proceedings taken or threatened by or dispute with adjoining or (d) neighboring owners or public authorities works or delays of other contracts or tradesmen engaged or nominated by the Employer or the Architect and not referred to in the schedule of quantities and/or specifications or (e) by reasons of Architects instructions as per clause 2 or (f) In reason of civil commotion, local combination of workmen or strike or lock out affecting any of the building trades or (g) in consequence of the Contractor not having received in due time necessary instructions from the Architect for which he shall have specifically applied in writing, the Architect shall make a fair and reasonable extension of time for completion of the Contractor work in case of such strike or lock-out the Contractor shall as soon as may be give written notice thereof to the Architect, but the Contractor shall nevertheless constantly use his endeavors to prevent delay and shall do all that may reasonably be required to the satisfaction of the Architect to proceed with work.

31) If the Contractor after receipt of written notice from the Architect requiring compliance within ten days fails to comply with such further drawing and/or Architects instruction the Employer with the consent of the Architect may employ and pay other persons to execute any such work what so ever that may be

necessary to give effect thereto, and all costs incurred in connection therewith shall be recoverable from the Contractor by the Employer on the Certificate of the Architect as a debt or may be deducted by him from any moneys due or to become due to the Contractor.

32) All disputes and differences of any kind whatever arising out of or in connection with the Contract or the carrying out of the works (whether during the progress of the works or after their completion and whether before or after the determination. abandonment or breach of the Contract) shall be referred to and settle by the C.E.O, which shall be binding to Contractor.

33) No advance payment will be given against the subject work.

34) Payment shall be made only after successful civil repairs, furniture, electrical & ATM work etc. as per satisfaction of the Bank.

35) Payment of running bills shall be made only after receipt of request for payment along with detailed bill including abstract and measurements of work done is received from contractor.

Signature of the Chief Executive Officer

The Ahmedabad District Co-operative Bank Ltd.

Near Gandhi bridge, Opp. Income tax Office, Ahmedabad 380 014.

SCHEDULE OF MAKE FOR GENERAL SPECIFICATION OF MATERIALS

1	CEMENT (OPC/PPC) - 53 Grade	:	**As per ISI and of major plant having 10 Lacs M.T. production of single plant per annum.** Samples of cement arranged by the Contractor shall be taken by the Engineer-in-Charge and got tested in accordance with provisions of the relevant BIS codes. In case test results indicate that the cement arranged by the Contractor does not conform to the relevant BIS codes, the same shall stand rejected and shall be removed from the site by the Contractor at his own cost within three days.
2	TMT REINFORCEDMENT	:	**As per IS-1786:1985(reaffirmed 2004).** The Contractor shall have to obtain and furnish test certificates to the Engineer-in-Charge in respect of all supplies of steel brought by him to the site of work. Samples shall also be taken and got tested by the Engineer-in- Charge as per the provisions in this regard in the relevant BIS codes. In case the test results indicate that the steel arranged by the Contractor does not conform to BIS codes, the same shall stand rejected and shall be removed from the site of work within three days.
3	STRUCTURAL STEEL	:	Jindal, TATA, Sail, Apollo, Asian as approved by Competent authority
4	BRICK	:	Compressive strength Avg. 35 KG. Per sq.CM.
5	SAND	:	As per Mix design for concrete work or zone-II. For Masonary and plaster work zone – III
6	COURSE AGGREGATE	:	Sevaliya, Sathamba, Ankodiya Regione quarry Only,Sayla
7	PLANTS	:	Artificial / Natural with planter
8	ROLLAR BLINDS	:	Touch, Vyoma, Deluxe/ Equivalent
9	FALSE	:	Gypsum or Armstrong/ Equivalent
10	LED SLIM PANEL FITTINGS & FANS	:	Samson Orient, Havells, Crompton
11	PLYWOOD	:	M.R. Grade ISIS mark/ Equivalent
12	WOOD	:	Special Ghana teak, Cycamore/ Equivalent
13	PAINT / COLOUR	:	Plastic(Acrylic emulsion). Enamel paint' Dulux, Berger, Asian Berger, asian ,ICICI Nerolac. Textured Paint (Special effects)
14	POLISH	:	Melamine, Laquer/ Equivalent

Signature and Stamp of Bidder

15	LAMINATE	:	Sundek, Merino, Olive, Bloom, Signature, Green, Silicone/ Equivalent
16	HARDWARE	:	Brass & S.S. Fittings of Approved make & quality. Floor spring-Sterling sleek, Ozone/ Equivalent
17	GLASS (I.S.I.)	:	Float glass - Modi Gardian Toughened glass – indo Asai, Sant Gobain/ Equivalent
18	ADHESIVE	:	Fevicol, Areldite/ Equivalent
19	UPHOLSTRY	:	4”,3”,2" th. pencilhone rubber of Dunlop/Geo, Latex Foam with HD, U Foam - Sleepwell
20	TAPESTRY	:	Minium of Rs.450/- per Mt. to Rs.600/- per Mt.of standard quality.
21	ELECTRICAL PLATE SWITCHES	:	Anchor Roma, Clipsal (opal)
22	AC MACHINES	:	L.G., Career, Hitachi/ Equivalent
23	VETRIFIED TILES SKIRTIN	:	2’ x 2’ , 1’ x 1’ Asian , Nitco, Vermora Johnson, City, Kajaria/ Equivalent
24	COMMODE (double operatival)	:	Cera, Hindware / Equivalent
25	WASH BASIN	:	Cera, Hindware, Silwap / Equivalent
26	URINAL	:	Cera, Hindware/ Equivalent
27	GLAZED TILES	:	Asian, Nitco, Johnson, Kajaria, Somani/ Equivalent
28	SINK	:	Laxmi, Krishna, jay, Nirali./ Equivalent
29	MAIN D.B BOARD	:	Indo Asian, Legrand/ Equivalent
30	T5 TUBE LIGHT	:	Philips, Surya, Wipro/ Equivalent
31	PILLAR COCK, ANGLE COCK & BIB TAP	:	Jaquar
32	CONCEAL COCK & FLUSH COCK	:	Jaquar

Signature and Stamp of Bidder

THE AHMEDABAD DISTRICT CO-OPERATIVE BANK LTD.					
SCHEDULE-B					
PART-A CIVIL REPAIR WORKS					
NAME OF WORK- CIVIL REPAIR WORKS AT- RETHAL BRANCH, AHMEDABAD					
NO	**ITEMS**	**QTY**	**UNIT**	**RATE**	**TOTAL RS.**
	CIVIL WORK				
1	**DISMENTALING WORK**				
A	**DISMENTALING BRICK PARTION WALL**	0.00	SFT	12.00	-
B	**DISMENTALING BRICK WALL 9" TH.**	0.00	SFT	17.00	-
C	**DISMENTALING TILES/ STONE FLOORING**	20.00	SFT	8.00	160.00
D	**DISMENTALING TILES IN DEDO**	0.00	SFT	10.00	-
E	**REMOVING OLD PLASTER**	0.00	SFT	10.00	-
2	**EXCAVATION WORK**	1.00	L/S	2000.00	2,000.00
	EXCAVATION OF FOUNDATION IN HARD MURRUM UPTO 1.5M DEPTH INCLUDING SORTING OUT STACKING OF USEFUL MATERIALS AND DISPOSING OF THE EXCAVATED STUFF UPTO 50M LEAD				
3	**SAND FILLING WORK**	6.00	CFT	1050.00	6,300.00
	SAND FILLING IN FLOORING ETC.IN LAYERS NOT EXCEEDING 20 CM DEPTH CONSOLIDATING EACH DEPOSITED LAYER BY RAMMING AND WATERING				
4	**B.B.C.C 1:4:8**	24.75	CFT	85.00	2,103.75
	PROVIDING AND LAYING BRICK BAT CEMENT CONCRETE 1:4:8 (1CEMENT:4 COARSE SAND : 8 HANDBROKEN BRICK AGGREGATE 40MM NOMINAL SIZE)& CURING COMPLETE EXCLUDING THE COST OF FORM WORK.IN (COLUMN FOOTING) FOUNDATION & PLITNH.				
5	**R.C.C SLAB**	18.00	SFT	245.00	4,410.00
	PROVIDING & LAYING ORDINARY CEMENT CONCRETE (1:1.5:3) M-200 (1 CEMENT:1.5 COARSE SAND:3 GRADED STONE AGGREGATES) AND FINISHING SMOOTH WITH CURING ETC.COMPLETE EXCLUDING THE COST OF FORMWORK & REINFORCEMENT FOR RCC WORK IN SLABS HAVING THICKNESS 15CM AND UPTO 23CM THICKNESS FOR WALLS				
6	**FORM WORK**	18.00	SFT	48.00	864.00
	PROVIDING FORMWORK WITH SHEATHING OF STEEL SHEET SO AS TO GIVE A FAIR FINISH INCLUDING CENTERING SHUTTERING				

Signature and Stamp of Bidder

	STRUTTING AND PROPPING ETC.HEIGHT OF PROPPING AND CENTERING BELOW SUPPORTING FLOOR TO CELLING NOT EXCLUDING 4M AND REMOVEL OF THE SAME FOR IN SITUREINFORCEMENT CONCRETEAND PLAIN CONCRETE WORK IN STAIR CASEWITH SLOPING OR STEPPED SOFFITS INCLUDING RISERS AND STRINGER EXCLUDING LANDING ETC. COMPLETE FOR ALL FLOORS.				
7	**REINFORCEMENT**	72.80	KG	100.00	7,280.00
	PROVIDING COLD TWISTED STEEL(T.M.T.) REINFORCEMENT FOR RCC WORK INCUDING BENDING BINDING AND PLACING IN POSITION ETC COMPLETE.				
A	**RACK FOR LOCKER & STENGTHNING OF COLUMN & SLAB**	0.00	KG	180.00	-
8	**CARTING OF DEBRISES**	3.00	TRIP	1,050.00	3,150.00
	DISMANTALING OF BRICK MASONARY WORK,FLOORING,R.C.C WORK,PLASTER WORK & FURNITURE WORK DISPOSING UNSERVICEABLE MATERIAL CARTING AS DIRECTED BY ENGG. ETC. COMP.				
9	**SAND FACE PLASTER**	140.00	SFT	65.00	9,100.00
	20MM THICK SAND FACED CEMENT PLASTER ON WALLS UP TO HEIGHT 10MT ABOVE GROUND LEVEL CONSISTING OF12MM THICK BACKING COAT OF CEMENT MORTAR 1:3 (1 CEMENT 3 SAND) AND 8MM THICK FINISHING COATOF CEMENT MORTAR 1:1 (1 CEMENT 1 SAND) WATERING CURING ETC. COMPLETE.				
10	**KOTA STONE FLOORING**	0.00	SFT	135.00	-
	PROVIDING & LAYING POLISHED KOTA STONE SLAB FLOORING OVER 20 MM AVEG BASE OF CEMENT MORTAR 1:6 (1 CEMENT 6: COARES SAND) OF LIME MORTAR 1:1.5 (1 LIME PUTTY :1.5 COURES SAND) LAID OVER AND JOINTED WITH GREY CEMENT SLURRY INCLUDING RUBBING AND POLISHING ETC COMP. (A) 25MM TH.				
11	**VITRIFIED TILES (2' x 2')**	979.00	SFT	145.00	1,41,955.00
	PROVIDING & LAYING VITRIFIED FLOORING 8MM TH.TILES POLISHED OR MATT FINISH IN DARK OR LIGHT SHADE OR COMBINETION OF BOTH FOR FLOORING,TREADS OF STEPS & LANDING ON A BED OF 20MM TH.CEMENT MORTAR 1:6 (1-CEMENT:6 COARSE SAND FINISHED WITH FLUSH POINTING IN WHITE CEMENT.) OR FIXING WITH SOLUTION OR EXISTING FLOOR SURFACE ETC.COMP. (BASIC RATE-50)				
12	**VITRIFIED VERTICAL SURFACE**	150.00	RFT	150.00	22,500.00
	PROVIDING & LAYING VITRIFIED FLOORING 8MM TH.TILES POLISHED IN DARK OR LIGHT SHADE OR COMBINETION OF BOTH FOR VERTICAL SURFACE ON A BED OF 20MM TH.CEMENT MORTAR 1:3(1-CEMENT:3 COARSE SAND FINISHED WITH FLUSH POINTING IN WHITE CEMENT. (INCLU. MAKING & FILLING ZARI WORK)				
13	**GRANITE FLOORING**	231.19	SFT	475.00	1,09,815.25

	PROVIDING & LAYING 18MM TH. ADHUNIK GREY GRANITE FLOORING SLAB IN FLOORING,TREADS OF STEPS & LANDING ON A BED OF 20MM TH.CEMENT MORTAR 1:3(1-CEMENT:3 COARSE SAND FINISHED WITH FLUSH POINTING IN WHITE CEMENT INCLUDING FINISHING WITH CHAMFERING EDGE AS DIRECTED BY ENGG. ETC. COMP. (BASIC RATE-140)				
14	**ANTITERMITE TREATMENT**	1034.00	SFT	7.00	7,238.00
	CARRYING OUT PLINTH TRETMENT TO POST CONSTRUCTION / EXISTING STRUCTURE BY SPRRAYING CHEMICAL SOLUTION FOR TERMITE CONTROL ETC. COMP.				
15	**PLASTIC PAINT**	2754.50	SFT	32.00	88,144.00
	PREPERING SURFACE BY SAND PAPER PROVIDING & APPLAYING WALL PUTTY BEFORE WALL PAINTING THREE COATS WITH PLASTIC EMULSION PAINT OF APPROVED BRAND AND MANUFACTURE ON UNDER COATED WALL SURFACE TO GIVEN AN EVEN SHADE INCLUDING THOROUGHLY BRUSHING THE SURFACE FREE FROM MORTAR DROPPINGS AND OTHER FOREIGN MATTER AND SAND PAPERED SMOOTH ETC. COMP.				
16	**APEX PAINT**	346.00	SFT	21.00	7,266.00
	PROVIDING & APPLING THREE COATS OF 100% ACRYLIC BASE MATT FINISHING EXTERIOR PAINT OF APPROVED MANUFACTURE OF REQUIRED SHADEON EXTERNAL SURFACE TO GIVE AN EVEN SHADE AFTER THOROUGHLY BRUSHING THE SURFACE FREE FROM MORTAR DROPPING & OTHER FOREIGN MATTER BEFORE APPLICATION OF PAINT ETC. COMPLETE AS DIRECTED FOR ALL FLOORS AND ALL LIFTS.				
17	**OIL PAINT**	1739.25	SFT	23.00	40,002.75
	PAINTING TWO COATES (INCLUDING PRIMING COAT) ON NEW STEEL AND OTHER METAL & WOOD BASED SURFACES WITH ENAMEL PAINT BRUSHING INTERIOR TO GIVE AN EVEN SHADE INCLUDING CLEANING THE SURFACE OF ALL DIRT, DUST AND OTHER FOREIGN MATTTER ETC. COMPLETE.				
18	**WHITE WASH**	0.00	SFT	6.00	-
	COLOUR WASHING WITH LIME ON WALL SURFACES (TWO COAT OVER AND INCL.A PRIME COAT OF WHITE WASHING TO GIVEN AN EVEN SHADE AFTER THROUGHTY BROOMING THE SURFACE TO LOOSE SCALE ON LIME WASH AND OTHER FOREIGN MATTERS.				
19	**FLASE CEILING GYPSUM**	660.00	SFT	75.00	49,500.00
	PROVIDING & FIXING CEILING OF GYP BOARD 12.5 MM TH. INCLUDING 25MM LONG SCREW,SUSPENDED GI CHANNELS,ALL JOINTS SHALL BE FINISHED WITH JOINT PAPER USING JOINTING COMPOUND ETC COMP.				
20	**FLASE CEILING GYPSUM PATTA**	0.00	RFT	90.00	-
	PROVIDING & FIXING CEILING PATTA OF GYP BOARD 12.5 MM TH. INCLUDING 25MM LONG SCREW,SUSPENDED GI CHANNELS,ALL JOINTS SHALL BE FINISHED WITH JOINT PAPER USING JOINTING COMPOUND ETC COMP.				
21	**ALL TYPE M.S WINDOW GRILL & M.S GATE**	0.00	KG	125.00	

Signature and Stamp of Bidder

					-
	PROVIDING & FIXING M.S.BOX PIPE & M.S.PLATE OF REQUIRED AS PER DESIGN GIVEN BY ARCHITEC ETC. COMPLETE.				
22	**9" TH. BRICK MASONARY**	103.17	CFT	275.00	28,371.75
	BRICK WORK USING COMMON BURNT CLAY BUILDING BRICKS HAVING CRUSHING STRENGTH NOT LESS THAN 35KG/SQ.CM FOR SUPERSTRUCTURE IN CEMENT MORTAR 1:5(1 CEMENT : 5 FINE SAND) INCLUDING CURING ETC. COMPLETE FOR ALL FLOORS.				
23	**HALF BRICK MASONARY**	315.00	SFT	160.00	50,400.00
	HALF BRICK MASONRY IN COMMON BRUNT CLAY BUILDING BRICKS HAVING CRUSHING STRENGTH NOT LESS THAN35 KG/SQ CM IN CEMENT MORTAR 1:4 (1 CEMENT : 4 COARSE SAND) IN SUPER STRUCTURE INCLUDING CURING ETC. COMPLETE FOR ALL FLOORS.				
24	**PAVER BLOCK**	0.00	SFT	90.00	-
	PROVIDING & LAYING PRE CAST RUBBER DYE INTER LOCKING CONCRETE BLOCK 6OMM TH. WITH GRADE OF CONCRETE M200 PNUMATIC COMPRESSED BY MACHANICALLY PRESSED AND AS PER APPROVED DESIGN INCLUDING 75MM SAND LAYER FOR LEVELLING AND FILLING THE JOINT WITH SAND IN PROPER LINE AND LEVEL ETC COMP.				
25	**CHINA MOSAIC**	0.00	SFT	80.00	-
	PROVIDING & LAYING BROKEN CHINA MOSAIC FLOORING FOR PLAIN & CURVE SURFACES 12MM TO 20MM OF BROKEN PIECES OF CERAMIC TILES OR GLAZED TILESONE OR MORE COLOR AS DIRECTED BY ENGG-IN CHARGETO BE LAID OVER CEMENT MORTAR BEDDING OF CM 1:3 TO PLAIN OR AND SLOPES AND TO BE TEMPRED TO BRING MORTAR CEREAM UP TO AND COLOUR PIGMENT INCLUDING ROUNDING OF JUNCTIONS AND EXTENDING THEM UP TO 15 CMS ALONG THE WALL AND CURING WITH BENDSANY PATTERNS OR DESIGNS AS PER DRAWINGOR DIRECTIONS INCLUDING CLEANING WITH WATER AND OXILIC ACID USING 1KG/1BAG OF WATER PROOFING MATERIALS.				
26	**PLAIN CEMENT CONCRETE**	0.00	CFT	185.00	-
	PROVIDING & LAYING 40 MM TH. I.P.S. IN PLAIN CEMENT CONCRETE 1:3:6 (1 CEMENT :3 COARSE SAND :6 GRADED STONE AGGREGATES) AND FINISHING SMOOTH WITH CURING ETC. COMPLETE				
27	**PLAIN CEMENT CONCRET**	75.50	SFT	55.00	4,152.50
	PROVIDING & LAYING 40 MM TH. I.P.S. IN PLAIN CEMENT CONCRETE 1:2:4 (1 CEMENT :2 COARSE SAND :4 GRADED STONE AGGREGATES) AND FINISHING SMOOTH WITH CURING ETC. COMPLETE				
28	**SINGLE MALA PLASTER/RUFF CAST**	905.00	SFT	58.00	52,490.00

	PROVIDING 15MM THICK CEMENT PLASTER IN SINGLE COAT(MALA PLASTER) ON ROUGH OR FAIR SIDE OF SINGLEOR HALF BRICK WALL FOR INTERIOR PLASTERING FINISHED EVEN AND SMOOTH IN CEMENT MORTAR 1:3 (1 CEMENT 3 SAND) WATERING CURING ETC COMPLETE.				
29	**GLAZED TILES FLOOR**	13.00	SFT	150.00	1,950.00
	PROVIDING & LAYING WHITE GLAZED TILES 6MM THICK IN FLOORING,LAID ON A BED OF 12MM THICK CEMENT MORTAR 1:3 (1 CEMENT :3 COARSE SAND) FINISHED WITH FLUSH POINTING IN WHITE CEMENT.				
30	**GLAZED TILES DEDO**	360.50	SFT	155.00	55,877.50
	PROVIDING & LAYING WHITE GLAZED TILES 6MM THICK IN VERTICAL SURFACE ,LAID ON A BED OF 12MM THICK CEMENT MORTAR 1:3 (1 CEMENT :3 COARSE SAND) FINISHED WITH FLUSH POINTING IN WHITE CEMENT.				
31	**WALL TILES CLADDING**	0.00	SFT	155.00	-
	PROVIDING & LAYING MATTE FINISH CERAMIC WALL TILES 8MM THICK IN VERTICAL SURFACE ,LAID ON A BED OF 12MM THICK CEMENT MORTAR 1:3 (1 CEMENT :3 COARSE SAND) FINISHED WITH FLUSH POINTING IN WHITE CEMENT. TO BE FIXED WITH 4mm HORIZONTAL SPACER.				
32	**PANTRY GRANITE (edge molding)**	13.50	SFT	600.00	8,100.00
	CONSTRUCTION OF A GRANITE PLATFORM 70 CMS WIDE OF 30MM THICK POLISHED KOTA STONE WITH GRANITE SUPPORTS INCLUDING THE APPROVED QUALITY STAINLESS STEEL SINK OF SIZE 600X400X150MM INCLUDING FIXING THE SINK IN THE STONE PLATFORM WITH WASTE PIPE.ETC. COMP.				
33	**COMMODE WITH FLUSH TANK**	0.00	NOS	8,000.00	-
	PROVIDING & FIXING WASH DOWN WATER CLOSET (EUROPEAN TYPE W.C. PAN) SIZE 690MM X 395MMX830 MM WITH INTEGRAL P OR S TRAP INCLUDING JOINTING THE TRAP WITH SOIL PIPE IN CM 1:1 (1 CEMENT:1FINE SAND) INCLUDING SEAT AND COVER.PROVIDING & FIXING WHITE COLOUR CHINA VITREOUS 12.5 LIT. LOW LEVEL FLUSHING CISTERN WITH A PAIR OF C.I OR MILD STEEL BRACKETS ETC.COMPLETE WITH FITTINGS SUCH AS LEAD VALVE LESS SYPHON 15MM NIMINAL SIZE BRASS BALL VALVE WITH POLYTHENE FLOAT,C.P BRASS HANDLE UNIONS AND COUPLINGS FOR CONNECTIONS WITH INLET,OUTLET & OVERFLOW PIPE 40MM DIA. PORCELAIN ENAMELLED FLUSH BEND INCLUDING CUTTING HOLES IN WALL & MAKING GOOD THE SAME,CONNECTING THE FLUSH BEND WITH CISTERN & CLOSET(OVER FLOW PIPE TO BE MEASURED AND PAID FOR SEPERATELY)PROVIDING & FIXING PLASTIC SEAT & COVER FOR WASH DOWN WATER CLOSET WITH C.P BRASS HINGES & RUBBER BUFFERS ETC. COMP.				
34	**WASH BASIN**	0.00	NOS	4,080.00	-

	PROVIDING & FIXING WASHBASIN WITH SINGLE HOLE FOR PILLAR TAP WITH C.I OR M.S BRACKETS PAINTED WITH INCLUDING CUTTING HOLES AND MAKING GOOD THE SAME BUT EXCLUDING THE FITTINGS. (A)VITREOUS CHINA (B) FLAT WASHBASIN 550 MM X 420MM SIZE OR EQUVENT AS PER SITE REQUIRMENT IN WHITE COLOUR. PROVINDING & FIXING C.P BRASS WASTE FOR WASH BASIN OR SINK (A) 32 MM DIA. PROVIDING & FIXING M.I FISHER UNION FOR WASH BASIN OR SINK (A)40MM DIA.ETC. COMP.				
35	**S.S SINK**	0.00	NOS	3,300.00	-
	PROVIDING& FIXING S.S SINK WITH C.I OR M.S BRACKETS PAINTED WITH INCLUDING CUTTING HOLES AND MAKING GOOD THE SAME BUT EXCLUDING THE FITTINGS.(A)VITREOUS CHINA (B) FLAT BACK WASHBASIN 600MM X 450MM X 150MM SIZE ETC. COMP.				
36	**URINAL**	0.00	NOS	2,800.00	-
	PROVIDING & FIXING URINAL OF APPROVED QUALITY INCLUDING CONNECTION WITH TRAP AND WITH INTEGRAL LONGITUDINAL FLUSH PIPE (A)SQUATTING PATTERN WHITE EARTHENWARE 550MMX300MM. WHITE CHINA FLAT BACK OR HALF STALL URINAL OF 580X 380 X 350 MMINCLUDING FLEXSIBLE CONECTION FOR FLUSHING SYSTEM.ETC. COMP.				
37	**PILLAR COCK & ANGLE COCK**	4.00	NO	1850.00	7,400.00
	PROVIDING& FIXING PILLAR TAP,CAPSTAN HEAD,SCREW DOWN HIGH PRESSURE WITH SCREWS,SHANKS AND BACK NUTS.(A) 15 MM DIA. ETC. COMP.(JAQUAR MAKE)				
38	**FLUSH COCK**	0.00	NO	2800.00	-
	PROVIDING& FIXING CHROMIUM PLATED BRASS HALF TURN FLUSH COCK OF APPROVED QUALITY INCLUDING FIXING IN PIPE LINE (A)25MM DIA. ETC. COMP.(JAQUAR MAKE)				
39	**BIB TAP**	2.00	NO	1600.00	3,200.00
	PROVIDING& FIXING SCREW DOWN BIB TAPS OF FOLLOWING SIZE(A)BRASS CHROMIUM PLATED SCREW DOWN BIB TAP (A) 15 MM DIA. ETC. COMP.(JAQUAR MAKE)				
40	**PROVIDING & FIXING HAND FAUCET OF JAQUAR MAKE ETC.COMPLETE JOB**	2.00	NOS	2,000.00	4,000.00
41	**CONCEAL COCK**	2.00	NO	2250.00	4,500.00
	PROVIDING & FIXING 25MM DIA FLUSH COCK OF APPROVED QUALITY ETC. COMP.(JAQUAR MAKE)				
42	**CONTROL VALVE**	2.00	NO	3600.00	7,200.00
	PROVIDING& FIXING GUN METAL CHECK OR NON RETURN FULL WAY WHEEL VALVE (A)40 MM DIA. ETC. COMP.(JAQUAR MAKE)				
43	**PLUMBING WORK**				
A	**15MM UPVC PIPE**	0.00	RFT	60.00	-

Signature and Stamp of Bidder

	PROVIDING & FIXING PVC PIPE OF 6 KG/CM INCLUDING WITH ALL FITTINGS UNIUN BENT TEE ETC.COMP. OR AS PER REQUIRMENT INCLUDING MAKING WHOLE IN THE MASONARY OR R.C.C WORK AND MAKING THE JOINT WATERPROOF ETC.COMP.OF FOLLOWING NOMINAL DIA.				
B	**20MM UPVC PIPE**	0.00	RFT	75.00	-
	PROVIDING & FIXING PVC PIPE OF 6 KG/CM INCLUDING WITH ALL FITTINGS UNIUN BENT TEE ETC.COMP. OR AS PER REQUIRMENT INCLUDING MAKING WHOLE IN THE MASONARY OR R.C.C WORK AND MAKING THE JOINT WATERPROOF ETC.COMP.OF FOLLOWING NOMINAL DIA.				
C	**25 MM UPVC PIPE**	80.00	RFT	105.00	8,400.00
D	**CONSEAL TOILET & BATH & PANTRY LABOUR WORK FOR SANATARY FITTING & WATER SUPPLY FITTING (BATH-3500+PANTRY-3500) (EXCLUDING COST OF WATER SUPPLY UPVC PIPE LINE MATERIAL & LABOUR)**	3.00	L/S	3500.00	10,500.00
E	**N.T**	3.00	NO	840.00	2,520.00
	PROVIDING & FIXING CAST IRON (SPUN) NAHNI TRAP OF THE FOLLOWING NOMINAL DIA. OF SELF CLEANSING DESIGN WITH C.I SEREAD DOWN OR HINGED GRATING INCLUDING THE COST OF CUTTING AND MAKING GOOD THE WALLS AND FLOORS 100MM INLET AND 50MM OUTLET ETC.COMP.				
F	**GULLY TRAP**	1.00	NO	2400.00	2,400.00
	PROVIDING & FIXING S.W GULLY TRAP WITH C.I GRATING BRICK MASONARY CHAMBER & WATER TIGHT C.I COVER WITH FRAME OF 3OOMM X 300MM. SIZE (INSIDE) WITH STANDARD WEIGHT (A)SQUARE MOUTH TRAP (B)150MM X 100MM SIZE P OR R TYPE ETC.COMP.				
G	**50MM PVC PIPE**	15.00	RFT	84.00	1,260.00
H	**75MM PVC PIPE**	20.00	RFT	125.00	2,500.00
I	**110 MM PVC PIPE**	55.00	RFT	260.00	14,300.00
44	**WHITE CERAMIC TILES FLOORING ON TERRACE**	1326.00	SFT	140.00	1,85,640.00
	PROVIDING & LAYING 300mm X 300mm WHITE CERAMIC TILES 6MM THICK IN TERRACE FLOORING WITH 6mm SPACER ON ALL SIDES, LAID ON A BED OF 12MM THICK CEMENT MORTAR 1:3 (1 CEMENT :3 COARSE SAND) FINISHED WITH FLUSH POINTING IN WHITE CEMENT.				
45	**PROVIDING & LAYING OF WATER TANK INCLUDING NECESSARY ETC. COMP.**	0.00	LTR	11.00	-
46	**PROVIDING & FIXING PLUMBING WORK 25MM UPVC PIPE FOR WATER TANK FITTING LABOUR CHARGE ETC. COMP.**	0.00	JOB	2200.00	-
47	**FRP SHED**	0.00	SFT	240.00	-
	PROVIDING & FIXING FIBRE REINFORCED CONCRETE POWDER				

Signature and Stamp of Bidder

	COATING 0.5O MM GREAY COLOUR SEAT SHED WITH ALL FITTINGS DIRECTED BY EIC. ETC. COMP.				
48	**REBARING STEEL IN EXISTING RCC WORK**				
	REBARING STEEL IN EXISTING RCC WORK AS DIRECTED BY ENGINEER ETC.COMP.				
	12MM	0.00	NOS	252.00	-
49	**ANCHOR FASNER WITH FITTING WITH HILTI CHEMICAL**				
	16 MM	0.00	NOS	760.00	-
	PART-A CIVIL REPAIR WORK TOTAL RS.				**9,56,950.50**

Signature and Stamp of Bidder

THE AHMEDABAD DISTRICT CO-OPERATIVE BANK LTD.

SCHEDULE-B

PART-B FURNITURE WORKS

NAME OF WORK- FURNITURE WORKS AT- RETHAL BRANCH, AHMEDABAD

NO	ITEMS	QTY	UNIT	RATE	TOTAL RS.
	FURNITURE WORK				
1	**BANKING COUNTER (AS PER DRAWING) (OLD)**	17.50	RFT	3,500.00	61,250.00
	PROVIDING & FIXING BANKING COUNTER WITH 18MM PLY OF COUNTER TOP PORTION 30MM (18MM+12MM) PLY SIZE - Ht.2'6" X B 2'6" (bottom) & Ht.1'3" x 1'0" (top, , INNER EDGE SIDE 100MM WIDE WITH 12MM PLY EXTRA PATTA, OUTER SIDE 150MM WIDE WITH 12MM PLY EXTRA PATTA, ALL EXPOSED SURFACE SHALL BE LAMINATED BY 1MM TH., WOODEN BEADING PATTI 32MM X 6MM OF REQUIRED SHAPE ITEM INCLUDES KEY BOARD DRAWER & CPU, 3 PANELS 12MM TH.TOUGHENED/OPAQUE GLASS FITTED WITH S.S STUD/BRACKET & KEY BOARD DRAWER. DRAWER WITH TELESCOPIC CHANNEL OF APPROVED QUALITY ,FOOTREST MADE OF SOLID WOOD SIZE 100MM X 38MM, OPENABLE WOODEN BOX WITH 12MM PLY FOR ELECTRICAL WIRING, ALL DRAWERS SHOUD BE LOCKABLE, WOODEN BEADING PATTI POLISH FINISH TO BE MATCHED WITH LAMINATE. PAINTING SHOULD BE APPLIED TO ALL WOODEN EXPOSED SURFACES ETC.COMP.SIZE - Ht.2'6" X B 2'6" (bottom) & Ht.1'3" x 1'0" (top)				
2	**FULLY GLASS DOOR**	22.75	SFT	875.00	19,906.25
	PROVIDING & FIXING 12MM TH.TOUGHENED GLASS DOOR WITH S.S HANDLE, LOCK,HINGES,PATCH INCLUDING MAKING HOLE & OPENING ETC.COMP				
a	**FLOOR SPRING (OZONE - 120KG) (OLD)**	1.00	NOS	2,200.00	2,200.00
	PROVIDING & FIXING DOOR FLOOR SPRING SET OF APPROVED QUALITY INCLUDING CUTTING MAKING SOLT AT TOP & BOTTOM & MAKING GOOD OF FLOORING & TOP SURFACE ETC.COMP OF OZONE MANUFACTURER.				
3	**PARTITION**				
A	**WOODEN PARTITION**	42.50	SFT	890.00	37,825.00
	PROVIDING & FIXING 60MM TH.WOODEN PARTITION MADE OF 45MM X4 5MM SOLID WOOD FRAME VERTICAL & HORIZONTAL MEMBERS AT 60CM SPACING WITH 8MM PLY ON BOTH SIDE WITH 1 MM. LAMINATE INCLUDING PROVISION FOR ELECTRICAL CONDUITS AT 2'6" HT. OR AS PER REQUIREMENT WOODEN BEADING PATTI POLISH FINISH TO BE MATCHED WITH LAMINATE. PAINTING SHOULD BE APPLIED TO ALL WOODEN EXPOSED SURFACES ETC.COMP.				
B	**12 MM GLASS PARTITION**	51.25	SFT	470.00	24,087.50
	PROVIDING & FIXING 12MM TH. GLASS WITH S.S STUD & BRACKET INCLUDING MAKING NECESSARY HOLE & OPENING ETC. COMP				
C	**12 MM TOUGHENED FULLY GLASS PARTITION**	35.00	SFT	650.00	22,750.00
	PROVIDING & FIXING 12MM TH. TOUGHENED GLASS WITH S.S STUD & BRACKET INCLUDING MAKING NECESSARY HOLE & OPENING ETC.COMP				
D	**FULLY GLAZED DOOR (FLAP DOOR 5' TO 7' HT.) (OLD)**	25.00	SFT	245.00	6,125.00
	PROVIDING & FIXING 35MM TH. FLUSH DOOR, BOTH SIDE FIXING 1MM LAMINATE, WOODEN FRAME SIZE 1OOMM X 60MM BOTH VERTICAL SIDE OF THE SHUTTER , 5MM TH.PLAIN GLASS FIXING WITH WOODEN BEADING PATTI S.S HANDLE, LOCK,MAGNET & HINGES WOODEN				

	BEADING PATTI POLISH FINISH TO BE MATCHED WITH LAMINATE. PAINTING SHOULD BE APPLIED TO ALL WOODEN EXPOSED SURFACES ETC.COMP.				
4	**EXECUTIVE TABLE (SIZE-5'6"X2'6"X2'6" HT. OR 5'-0" X 2'-6" X 2' 6"HT.) (OLD)**	1.00	NOS	3,500.00	3,500.00
	PROVIDING & FIXING EXECUTIVE TABLE MADE OF 18MM PLY OF TABLE TOP, INNER EDGE SIDE 100MM WIDE WITH 12MM PLY EXTRA PATTA, OUTER SIDE 150MM WIDE WITH 12MM PLY EXTRA PATTA, ALL EXPOSED SURFACE SHALL BE LAMINATED BY 1MM TH., WOODEN BEADING PATTI 32MM X 6MM OF REQUIRED SHAPE ITEM INCLUDES KEY BOARD DRAWER & CPU, 3 PANELS 12MM TH.TOUGHENED/OPAQUE GLASS FITTED WITH S.S STUD/BRACKET & KEY BOARD DRAWER. DRAWER WITH TELESCOPIC CHANNEL OF APPROVED QUALITY ,FOOTREST MADE OF SOLID WOOD SIZE 100MM X 38MM, OPENABLE WOODEN BOX WITH 12MM PLY FOR ELECTRICAL WIRING, ALL DRAWERS SHOUD BE LOCKABLE, WOODEN BEADING PATTI POLISH FINISH TO BE MATCHED WITH LAMINATE. PAINTING SHOULD BE APPLIED TO ALL WOODEN EXPOSED SURFACES ETC.COMP.				
5	**STAFF TABLE (SIZE - 4'-6"X 2'-3"X 2'-6" HT.) (OLD)**	2.00	NOS	3,000.00	6,000.00
	PROVIDING & FIXING STAFF TABLE MADE OF 18MM PLY OF TABLE TOP, INNER EDGE SIDE 100MM WIDE WITH 12MM PLY EXTRA PATTA, OUTER SIDE 150MM WIDE WITH 12MM PLY EXTRA PATTA, ALL EXPOSED SURFACE SHALL BE LAMINATED BY 1MM TH., WOODEN BEADING PATTI 32MM X 6MM OF REQUIRED SHAPE ITEM INCLUDES KEY BOARD DRAWER & CPU, 3 PANELS 12MM TH.TOUGHENED/OPAQUE GLASS FITTED WITH S.S STUD/BRACKET & KEY BOARD DRAWER. DRAWER WITH TELESCOPIC CHANNEL OF APPROVED QUALITY ,FOOTREST MADE OF SOLID WOOD SIZE 100MM X 38MM, OPENABLE WOODEN BOX WITH 12MM PLY FOR ELECTRICAL WIRING, ALL DRAWERS SHOUD BE LOCKABLE, WOODEN BEADING PATTI POLISH FINISH TO BE MATCHED WITH LAMINATE. PAINTING SHOULD BE APPLIED TO ALL WOODEN EXPOSED SURFACES ETC.COMP.				
6	**STORAGE CABINET & SIDE TABLE (Size as per site OR design) Depth. - 1'3" (OLD)**	50.25	SFT	450.00	22,612.50
	PROVIDING & FIXING STORAGE CABINET WITH 18MM PLY, ALL EXPOSED SURFACE SHALL BE LAMINATED BY 1MM TH.,12MM PLY FOR DRAWER WITH TELESCOPIC CHANNEL OF APPROVED QUALITY ,WOODEN BEADING PATTI 18MM X 6MM OF REQUIRED SHAPE, S.S HANDLE,LOCK,MAGNET.INCLUDING PATTI POLISH FINISH TO BE MATCHED WITH LAMINATE. PAINTING SHOULD BE APPLIED TO ALL WOODEN EXPOSED SURFACES ETC.COMP.				
7	**PANELLING TO LOFT/SHUTTER HOOD COVER/VERTICAL SIDE WITH LAMINATE**	13.75	SFT	575.00	7,906.25
	PROVIDING & FIXING SOLID WOOD FRAME WITH 18MM PLY SHUTTER WITH 1 MM TH. LAMINATE ON FRONT SIDE, S.S HANDLE, HINGES & LOCK, PAINTING WITH MATCHING COLOUR TO THE ALL WOODEN EXPOSED SURFACE ETC.COMP.				
8	**PANELLING TO VERTICAL SIDE WITH PLY**	176.00	SFT	330.00	58,080.00
	PROVIDING & FIXING 18MM PLY ON WALL 1 MM TH. LAMINATE, TO THE ALL WOODEN EXPOSED SURFACE PAINTING WITH MATCHING COLOUR ETC.COMP.				
9	**SLIP BOOK COUNTER (SIZE- 3'X1'6"X3'6") (OLD)**	1.00	NOS	700.00	700.00
	PROVIDING & FIXING SLIP BOOK COUNTER MADE OF TOP 30MM (18MM+12MM) PLY & SIDE,BOTTOM & VERTICAL PORTION 18MM PLY THE COUNTER BOXES WITH ALL EXPOSED SURFACE SHALL BE LAMINATED BY 1MM TH. LAMINATE WOODEN BEADING PATTI OF REQURIED SHAPE.POLISH FINISH TO BE MATCH WITH LAMINATE.				
10	**SOFT BOARD(Size as per site & design) (OLD)**	28.58	SFT		3,572.50

				125.00	
	PROVIDING & FIXING 12MM TH. SOFT BOARD, APPROVED FABRIC, INCLUDING FIXING WITH S.S STUD ETC COMP.				
11	**GLASS FROSTING (STRIPS)**	51.25	SFT	80.00	4,100.00
	FROSTING/FILM TO GLASS SURFACES AS PER PATTERN & DIRECTION OF ENGINEER ETC.COMP.				
12	**12 MM BENT GLASS (CASH CABIN) (OLD)**	13.59	SFT	250.00	3,397.50
	PROVIDING & FIXING 12MM TH. TOUGHENED GLASS BENDING THE SAME INCLUDING FIXING WITH NECESSARY S.S STUD/BRACKET ETC. COMP.				
13	**FULLY FLUSH DOOR WITH FRAME**	0.00	SFT	910.00	-
	PROVIDING & FIXING 35MM TH. FLUSH DOOR SHUTTER SOLID CORE CONSTRUCTION BOTH SIDE FIXING 1MM LAMINATE WITH WOODEN TEAK WOOD FRAME OF SIZE 75 X 50 MM , APPROVED QUALITY HINGES, LATCH,S.S HANDLE,LOCK,DOOR STOP, FIXING WITH WOODEN BEADING PATTI , WOODEN BEADING PATTI POLISH FINISH TO BE MATCH WITH LAMINATE ,PAINTING TO THE ALL WOODEN EXPOSED SURFACE ETC.COMP.				
14	**DOOR CLOSER (GODREJ) (OLD)**	1.00	NOS	350.00	350.00
	PROVIDING & FIXING HYDRAULIC DOOR CLOSER OF APPROVED QUALITY & FIXING THE SAME IN POSITION ETC.COMP				
15	**ROLLER BLIND**	0.00	SFT	230.00	-
	PROVIDING & FIXING TRANSLUCENT/SUNSCREEN/BLACK OUT 100% POLYSTER FABRIC FOR ROLLER BLIND WITH 38MM DIA. PIPE & MECHANISM WITH ENDLESS CHAIN ETC.COMP. (TOUCH,VYOMA,DELUXE MAKE)				
16	**PROVIDING & FIXING WOODEN TEMPLE ETC. COMP. SIZE-18 (H) X 14 (W)X 8 (D) INCH**	1.00	NOS	4,500.00	4,500.00
17	**ALLUMINIUM SLIDING WINDOW (TWO TRACK)**	0.00	SFT	455.00	-
	PROVIDING & & FIXING WINDOW HAVING ALLUMINIUM COLOUR ANIDIZED SECTION FRAME MAIN OUTER SIZE 63.50MM X 38.10MM X1.40MM OF SECTION @ WT 0.746 KG/RMT) HORIZONTAL TWO TRACK MEMBER SIZE 61.85MM X 31.75MM X 1.20MM (OF JINDAL SECTION NO.8687 @ WT.OF 0.695 KG/MT)VERTICAL MEMBER OF SIZE 61.85 MM X 31.75MM X 1.30MM (OF JINDAL SECTION NO.8758 @ WT. OF 0.0.659 KG/MT) WITH SLIDING SHUTTER OF HORIZONTAL MEMBER SIZE 40MM X18MM X 1.29MM (OF JINDAL SECTION NO.8949 @ WT.OF O.456 KG/MT) VERTICAL MEMBER OF SIZE 40MM X18MM X 1.29MM (OF JINDAL SECTION NO.8947 @ WT.OF O.456 KG/MT, SECTION 8948 @ WT. 0.457 KG/MT) WITH 5MM TH. TRANSPARENT BRONZE COLOUR TINTED FLOAT GLASS WITH POWDER COATED ALLUMINIUM FITTINGS & FIXTURES & TRANSPARENT SILICON SEALANT GLASS FIXING TO FRAME INCLUDING LOCK,HANDLE ROLLAR,RUBBER GASKET ETC. COMP				
18	**WOODEN SHUTTERS WITHOUT WINDOW FRAME**	0.00	SFT	425.00	-
	PROVIDING AND FIXING 35mm THICK FULLY GLAZED WINDOWS SHUTTERS INCLUDING S.S. HINGES, HANDLES, STOPPERS WITH ALL FIXTURES AND FASTENERS IN INDIAN TEAK WOOD INCLUDING FIXING 5mm THICK FLOAT GLASS WITH NECESSARY BEADING PATTI. ETC COMPLETE. - INDIAN TEAK WOOD SECTION SIZE SHALL BE 100mm X 35mm				

Signature and Stamp of Bidder

19	**FLUSH DOOR BOTH SIDE LAMINATED WITHOUT WOODEN FRAME**	17.50	SFT	545.00	9,537.50
	PROVIDING & FIXING 35MM TH. FLUSH DOOR SHUTTER SOLID CORE CONSTRUCTION BOTH SIDE FIXING 1MM LAMINATE , APPROVED QUALITY HINGES, LATCH,S.S HANDLE,LOCK,DOOR STOP, FIXING WITH WOODEN BEADING PATTI , WOODEN BEADING PATTI POLISH FINISH TO BE MATCH WITH LAMINATE ,PAINTING TO THE ALL WOODEN EXPOSED SURFACE ETC.COMP.				
20	**ALLUMINIUM PARTITION (OLD)**	336.12	SFT	220.00	73,946.40
	PROVIDING & FIXING ALLUMINIUM PARTITION WITH POWDER COATED SECTION SIZE 63.50MM X 38.00 MM X 1.72 MM @ 1.08KG/RMT, 3 MM TH. PLAIN ACP SHEET INCLUDING NECESSARY FIXTURE & FASTENING,RUBBER GASKET ETC. COMP.				
A	**ALLUMINIUM DOOR PARTLY GLAZED PARTLY FIX (ACP SHEET) (OLD)**	21.00	SFT	220.00	4,620.00
	PROVIDING & FIXING ALLUMINIUM DOOR USING POWDER COATED MAIN FRAME SECTION SIZE 63.50MM X 38.10MM (0.746 KG/RMT.)63.50MM X 38.00 MM X 1.72 MM @ 1.08KG/RMT, SHUTTER VERTICAL & HORIZANTAL SECTION 46MMX 44.5 MM (1.026 KG/RMT.), SHUTTER MIDDLE SECTION 114MMX 44.5MM (1.68 KG/RMT), SHUTTER BOTTOM SECTION 80MMX48MM (1.107KG/RMT), 6 MM TH. PLAIN GLASS TO BE FITTED WITH HIGH DENCITY GASKET & CLIP, 3 MM TH. PLAIN ACP SHEET ETC.COMP. OF REQUIRED COLOUR SHED. S.S HANDLE, LOCK,BEDDING ETC.COMP.				
21	**ROLLING SHUTTER**	0.00	SFT	425.00	-
	PROVIDING AND FIXING ROLLING SHUTTERS OF APPROVED MAKE MADE OF 80MM WIDE M.S LATHS INTERLOCKED TOGETHER,THEIR ENTIRE LENGTH AND JOINTED TOGETHER AT THE END LOCKS MOUNTED ON SPECIALLY DESIGNED PIPE SHAFT WITH BRACKET PLATES,GUIDE CHANNELS AND OUT SIDE LOCKING WITH PUSH-PULL OPERATION INCL.THE COST OF HOOD COVER AND SPRING ETC.COMP.(A) SHUTTER HAVING WIDTH BELOW 3.5MT.				
22	**COLLAPSIBLE GRILL (OLD)**	235.17	SFT	280.00	65,847.60
	PROVIDING & FIXING IN POSITION COLLAPSIBLE STEEL SHUTTER WITH VERTICAL CHANNELS 20MMX10MMX2MM BRACED WITH FLAT IRON DIAGONALS 20MMX5MM SIZE WITH TOP & BOTTOM RAILS OF T IRON 40MMX40MMX6MM WITH 38MM DIA.STEEL PULLEYS COMPLETE WITH BOLTS,NUTS,LOCKING ARRANGEMENTS,STOPPER HANDLES INCLUDING APPLYING APRIMING COAT OF RED LEAD PAINT.ETC.COMP.				
23	**P.V.C 2MM TH. FLOORING - PLAIN-ROLL FORM**	0.00	SFT	75.00	-
	PROVIDING & FIXING PVC FLOORING OF APPROVED MAKE & FIXING THE SAME WITH ADHESIVE SOLUTION ETC. COMP.				
24	**S.S PIPE RAILING**	15.00	SFT	1,265.00	18,975.00
	PROVIDING AND FIXING STAINLESS STEEL (GRADE 304) RAILING, GRILL WORK ETC. MADE OF 50MM DIA. PIPE HOLLOW TUBES, CHANNELS, PLATES ETC., INCLUDING WELDING, GRINDING, BUFFING, POLISHING AND MAKING CURVATURE (WHEREVER REQUIRED) AND FITTING THE SAME WITH NECESSARY STAINLESS STEEL NUTS AND BOLTS OMPLETE, I/C FIXING THE RAILING WITH NECESSARY ACCESSORIES & STAINLESS STEEL DASH FASTENERS , STAINLESS STEEL BOLTS ETC., OF REQUIRED SIZE, ON THE TOP OF THE				

	FLOOR OR THE IDE OF WAIST SLAB WITH SUITABLE OF REQUIRED AS PER DESIGN GIVEN BY ARCHITECH ETC.COMP.				
25	**ALLUMINIUM COMPOSIT PENAL**	0.00	SFT	370.00	-
	PROVIDING & FIXING COVERING WITH 38.00MM X 25.00MM FRAME 3MM TH. PLAIN ACP SHEET INCLUDING NECESSARY ETC. COMP.				
	PART-B FURNITURE WORK TOTAL RS.				**4,61,789.00**

Signature and Stamp of Bidder

THE AHMEDABAD DISTRICT CO-OPERATIVE BANK LTD.

SCHEDULE-B

PART-C ELECTRICAL WORKS

NAME OF WORK- ELECTRICAL WORKS AT- RETHAL BRANCH, AHMEDABAD

No	ITEMS	QTY	UNIT	RATE	TOTAL RS.
	ELECTRICAL WORK				
1	**5 Amp point**	70.00	NOS	800.00	56,000.00
	POINT WIRING FOR LIGHT & PLUG POINT WITH 1.0 SQ.MM & EARTHWIRE OF 1.0 SQ.MM(GREEN) BOTH ARE OF ISI MARKED 1.1 KV GRADE FR PVC INSULATED MULTISTRAND COPPER WIRES,IN FOLLOWING TYPE OF PIPE TO BE ERECTED CONCEALED IN/ON SURFACE ON WALL/CEILING COMPLETE WITH 6A MODULAR TYPE SWITCH/BELLPUSH & ACCESSORIES AND EARTH CONTINUTY OF FOLLOWING TYPE,ERECTED ON PVC/METALLIC BOX,SINGLE MOUNTING BASE FRAME COVERED WITH TEXTURED/METALLIC FRONT PLATE MODULES ERECTED ON/IN WALL /CEILING AS PER PIPE ERECTED WITH NECESSARY LAMP HOLDER/CEILING ROSE/H.D CONNECTOR AS DIRECTED.WITH MEDIUM CLASS RIGID PVC PIPE AND ACCESSORIES ETC. COMP				
2	**15 amp point**	1.00	NOS	2,000.00	2,000.00
	POINT WIRING FOR LIGHT & PLUG POINT WITH 2.5 SQ.MM & EARTHWIRE OF 1.0 SQ.MM(GREEN) BOTH ARE OF ISI MARKED 1.1 KV GRADE FR PVC INSULATED MULTISTRAND COPPER WIRES,IN FOLLOWING TYPE OF PIPE TO BE ERECTED CONCEALED IN/ON SURFACE ON WALL/CEILING COMPLETE WITH 16A MODULAR TYPE SWITCH/BELLPUSH & ACCESSORIES AND EARTH CONTINUTY OF FOLLOWING TYPE,ERECTED ON PVC/METALLIC BOX,SINGLE MOUNTING BASE FRAME COVERED WITH TEXTURED/METALLIC FRONT PLATE MODULES ERECTED ON/IN WALL /CEILING AS PER PIPE ERECTED WITH NECESSARY LAMP HOLDER/CEILING ROSE/H.D CONNECTOR AS DIRECTED.WITH MEDIUM CLASS RIGID PVC PIPE AND ACCESSORIES ETC. COMP				
3	**Ups Circuit point**	2.00	NOS	800.00	1,600.00
	POINT WIRING FOR LIGHTING & UPS CIRCUIT POINT WITH 2.5 SQ.MM & EARTHWIRE OF 1.0 SQ.MM(GREEN) BOTH ARE OF ISI MARKED 1.1 KV GRADE FR PVC INSULATED MULTISTRAND COPPER WIRES,IN FOLLOWING TYPE OF PIPE 25MM TO BE ERECTED CONCEALED IN/ON SURFACE ON WALL/CEILING COMPLETE WITH AND EARTH CONTINUTY OF FOLLOWING ETC. COMP				
4	**Telephone point**	-	NOS	750.00	-
	POINT WIRING FOR TELEPHONE WITH TWO PAIR O.5 GAUGE TELEPHONE WIRE WITH TWO PAIR RJ 11 SOCKET , METALLIC BOX,SINGLE MOUNTING BASE FRAME COVERED WITH TEXTURED/METALLIC FRONT PLATE MODULES ERECTED ON/IN WALL /CEILING AS PER PIPE ERECTED WITH NECESSARY LAMP HOLDER/CEILING ROSE/H.D CONNECTOR AS DIRECTED.WITH MEDIUM CLASS RIGID PVC PIPE AND ACCESSORIES ETC. COMP				
5	**Net wiring**	650.00	RFT	38.00	24,700.00
	MAIN WITH TWO WIRE CAT-5 PVC INSULATED ISI MARK STANDARD COPPER CONDUCTOR WIRE TYPE OF 25MM DIA.PIPE TO BE ERECTED CONCEALED IN FLUSHED ON WALL/CEILING WITH FR PVC INSULATED STANDARD WIRE OF FOLLOWING SIZE				
6	**A.C Point with 4 Sqmm wire**	3.00	NOS	2,450.00	7,350.00

Signature and Stamp of Bidder

	POINT WIRING FOR A.C POINT WITH 4.0 SQ.MM & EARTHWIRE OF 2.5 SQ.MM(GREEN) BOTH ARE OF ISI MARKED 1.1 KV GRADE FR PVC INSULATED MULTISTRAND COPPER WIRES,IN FOLLOWING TYPE OF PIPE TO BE ERECTED CONCEALED IN/ON SURFACE ON WALL/CEILING COMPLETE WITH 16A MODULAR TYPE SWITCH/BELLPUSH & ACCESSORIES AND EARTH CONTINUTY OF FOLLOWING TYPE,ERECTED ON PVC/METALLIC BOX,SINGLE MOUNTING BASE FRAME COVERED WITH TEXTURED/METALLIC FRONT PLATE MODULES ERECTED ON/IN WALL /CEILING AS PER PIPE ERECTED WITH NECESSARY LAMP HOLDER/CEILING ROSE/H.D CONNECTOR AS DIRECTED.WITH MEDIUM CLASS RIGID PVC PIPE AND ACCESSORIES ETC. COMP				
7	**Telephone Main Line**	-	RFT	28.00	-
	MAIN WITH TWO WIRE 0.5 MM GAUGE FR PVC INSULATED ISI MARK STANDARD COPPER CONDUCTOR WIRE TYPE OF 25MM DIA.PIPE TO BE ERECTED CONCEALED IN FLUSHED ON WALL/CEILING WITH FR PVC INSULATED STANDARD WIRE OF FOLLOWING SIZE				
8	**Main D.B board (OLD)**	1.00	NOS	3,000.00	3,000.00
	PROVIDING , ERECTING , TESTING AND COMMISSIONING APPROVED COMPNY FABRICATED MINITURE CIRCUIT BREKER DISTRIBUTION BOARD COMPLETE INCLUDING PROVIDING & FIXING 63 AMP 2 POLE ELCB NOS-3,63 AMP 2 POLE DP NOS-1, 6-32 AMP SPMCB NOS-12, 6 WAY TPN DOUBLE DOOR DISTRIBUITION BOX-1 , 63 AMP TPN SWITCH WITH NOS-1 ALL STANDARD ACCESSORIES ETC. COMP.				
9	**Ups D.B box (OLD)**	1.00	NOS	1,500.00	1,500.00
	PROVIDING & FIXING OF 63 AMP D.P NO.2 WITH BOX ETC. COMPLETE.				
10	**16 AMP & 20 AMP CIRCUIT POINT**	-	NOS	1,000.00	-
	POINT WIRING FOR 16 AMP & 20AMP CIRCUIT POINT WITH 4.0 SQ.MM & EARTHWIRE OF 1.0 SQ.MM(GREEN) BOTH ARE OF ISI MARKED 1.1 KV GRADE FR PVC INSULATED MULTISTRAND COPPER WIRES,IN FOLLOWING TYPE OF PIPE 25MM DIA TO BE ERECTED CONCEALED IN/ON SURFACE ON WALL/CEILING COMPLETE WITH AND EARTH CONTINUTY OF FOLLOWING ETC. COMP				
11	**Main to Line 2.5 sqmm**	800.00	RFT	80.00	64,000.00
	MAIN WITH TWO WIRE 2.5 SQ.MM FR PVC INSULATED ISI MARK STANDARD COPPER CONDUCTOR WIRE TYPE OF 25MM DIA.PIPE TO BE ERECTED CONCEALED IN FLUSHED ON WALL/CEILING WITH 1.O SQ.MM COPPER CONDUCTOR FR PVC INSULATED STANDARD WIRE OF GREEN COLOUR FOR EARTH CONTINUTY OF FOLLOWING SIZE				
12	**4.sq.mm main line**	225.00	RFT	90.00	20,250.00
	MAIN WITH TWO WIRE 4.0 SQ.MM FR PVC INSULATED ISI MARK STANDARD COPPER CONDUCTOR WIRE TYPE OF 25MM DIA.PIPE TO BE ERECTED CONCEALED IN FLUSHED ON WALL/CEILING WITH 1.O SQ.MM COPPER CONDUCTOR FR PVC INSULATED STANDARD WIRE OF GREEN COLOUR FOR EARTH CONTINUTY OF FOLLOWING SIZE				
13	**Concealed wiring for alarm system**	1.00	L/S	2,350.00	2,350.00
14	**Concealed wiring for C.C t.v**	1.00	L/S	2,350.00	2,350.00
15	**Ceiling fan.(4'-0") (OLD)**	10.00	NOS	250.00	2,500.00
	CEILING FAN DOUBLE BOLE BEARING WHITE COLOUR 48" SIZE INCLUDING ROD,ANCHOR FASTENER & REGULATOR ETC.COMP.				
A	**WALL FAN**	-	NOS	2,850.00	-

	ORIENT MAKE WHITE COLOUR FAN SIZE 16" ETC.COMP.				
16	**T5 TUBE LIGHT (OLD)**	8.00	NOS	250.00	2,000.00
	TUBE LIGHT INCL.IN POSITION WITH 28 WATT LIGHT ETC.COMP.				
17	**Gelco small Light**	2.00	NOS	400.00	800.00
18	**Bell**	1.00	NOS	400.00	400.00
19	**Main line three phase 6 sqmm**	-	RFT	165.00	-
	MAIN WITH FOUR WIRE 6.0 SQ.MM FR PVC INSULATED ISI MARK STANDARD COPPER CONDUCTOR WIRE TYPE OF 25MM DIA.PIPE TO BE ERECTED CONCEALED IN FLUSHED ON WALL/CEILING WITH 2.5 SQ.MM COPPER CONDUCTOR FR PVC INSULATED STANDARD WIRE OF GREEN COLOUR FOR EARTH CONTINUTY OF FOLLOWING SIZE.				
20	**LED SLIM PANEL SQUARE LIGHT (OLD)**	30.00	NOS	250.00	7,500.00
	PROVIDING & FIXING APPROVED QUALITY 12WATT SLIM PANEL LIGHT OF SAMSON MAKE INCL.MAKING REQ.SIZE CUT OUT IN THE FALSE CEILING & FIXING IN POSITION ETC. COMP.				
21	**EARTHING WORK**	1.00	NOS	11,300.00	11,300.00
	PROVIDING & FIXING OF BRICK MASONARY CHAMBER DEPTH 5 Ft.& WATER TIGHT C.I. COVER WITH FRAME OF 300MM X 300MM SIZE AND COPPER PLATE SIZE 1'6" X 1'6"WITH 8 GUAGE COPPER WIRE ETC. COMPLETE.				
22	**CHANGE OVER SWICH (OLD)**	1.00	NOS	500.00	500.00
23	**PROVIDING & FIXING OF EXHUSAUST FAN 10" SIZE 250 MM MAKE ORIENT**	-	NOS	2,000.00	-
24	**CAT-6 WITH FACE PLATE & BOX**	3.00	NOS	500.00	1,500.00
25	**POLYCAB MAKE 2 CORE*1.5 SQMM COPPER FRLS ARMOURED CABLING ETC.COMP**	150.00	RFT	29.00	4,350.00
	PART-C ELECTRICAL WORKS TOTAL RS.				**2,15,950.00**

Signature and Stamp of Bidder

THE AHMEDABAD DISTRICT CO-OPERATIVE BANK LTD.					
SCHEDULE-B					
PART-D CIVIL,FURNITURE & ELECTRICAL ATM WORKS					
NAME OF WORK- CIVIL,FURNITURE & ELECTRICAL ATM WORKS AT- RETHAL BRANCH, AHMEDABAD					
NO	**ITEMS**	**QTY**	**UNIT**	**RATE**	**TOTAL RS.**
	CIVIL WORK				
1	**CIVIL WORK & ROLLING SHUTTER SERVICE WORK**	0.00	L/S	-	
	DISMANTALING OF BRICK MASONARY WORK,FLOORING,ROLLING SHUTTER,PLASTER WORK & DISPOSING UNSERVICEABLE MATERIAL AS DIRECTED BY ENGG. ETC. COMP.				
A	**FLOOR CUTTING BY CUTTER MACHINE**	1.00	J/W	1500.00	1500.00
	FLOOR CUTTING BY CUTTAR MACHINE IN ANY TYPE OF THE FLOORING FOR PREPERING FOUNDATION BASE AS DIRECTED BY ENGG. ETC.				
B	**CARTING OF DEBRISES**	0.00	TRIP	1050.00	
	DISMANTALING OF BRICK MASONARY WORK,FLOORING,R.C.C WORK,PLASTER WORK & FURNITURE WORK DISPOSING UNSERVICEABLE MATERIAL CARTING AS DIRECTED BY ENGG. ETC. COMP.				
2	**EXCAVATION WORK**	0.00	L/S	2,000.00	0.00
	EXCAVATION OF FOUNDATION IN HARD MURRUM UPTO 1.5M DEPTH INCLUDING SORTING OUT STACKING OF USEFUL MATERIALS AND DISPOSING OF THE EXCAVATED STUFF UPTO 50M LEAD				
3	**EARTH FILLING WORK**	0.00	CFT	5.00	-
	FILLING WITH AVAILABLE EXCAVATED EARTH(EXCLUDING ROCK) IN TRENCHES,PLINTH, SIDES OF FOUNDATIONS ETC. IN LAYERS NOT EXCEEDING 20 CM IN DEPTH CONSOLIDATING EACH DEPOSITED LAYER BY RAMMING AND WATERING				
4	**SAND FILLING WORK**	0.00	CFT	14.00	-
	FILLING IN FOUNDATION AND PLINTH WITH SAND BROUGHT FROM OUT SIDE IN LAYERS OF 20CM THICKNESS INCLUDING DRESSING, WATERING REMAINING AND CONSOLIDATING ETC. COMPLETE.				
5	**B.B.C.C 1:5:10**	0.00	CFT	100.00	-
	PROVIDING AND LAYING BRICK BAT CEMENT CONCRETE 1:5:10 (1CEMENT:5 COARSE SAND : 10 HANDBROKEN BRICK AGGREGATE 40MM NOMINAL SIZE)& CURING COMPLETE				
6	**ANTITERMITE TREATMENT**	0.00	NO	1,200.00	-
	CARRYING OUT PLINTH TRETMENT TO POST CONSTRUCTION / EXISTING STRUCTURE BY SPRRAYING CHEMICAL SOLUTION FOR TERMITE CONTROL ETC. COMP				
7	**9" TH. BRICK MASONARY**	120.00	CFT	275.00	33,000.00

Signature and Stamp of Bidder

	BRICK WORK USING COMMON BURNT CLAY BUILDING CONVENTIONALBRICKS HAVING CRUSHING STRENTH NOT LESS THAN 35 KG/SQ.CM IN FOUNDATION AND PLINTH IN CEMENT MORTAR 1:6 (1 CEMENT : 6 FINE SAND)				
8	**HALF BRICK MASONARY**	0.00	SFT	160.00	
	HALF BRICK MASONRY IN COMMON BRUNT CLAY BUILDING BRICKS HAVING CRUSHING STRENGTH NOT LESS THAN35 KG/SQ CM IN CEMENT MORTAR 1:4 (1 CEMENT : 4 COARSE SAND) IN SUPER STRUCTURE INCLUDING CURING ETC. COMPLETE FOR ALL FLOORS.				
9	**R.C.C SLAB**	8.00	SFT	245.00	1,960.00
	PROVIDING & LAYING ORDINARY CEMENT CONCRETE (1:1.5:3) M-200 (1 CEMENT :1.5 COARSE SAND :3 GRADED STONE AGGREGATES) AND FINISHING SMOOTH WITH CURING ETC. COMPLETE EXCLUDING THE COST OF FORMWORK & REINFORCEMENT FOR RCC WORK IN SLABS HAVING THICKNESS MORE THAN 10CM AND UPTO 15 CM THICKNESS FOR ALL FLOORS.				
10	**FORM WORK**	16.00	SFT	48.00	768.00
	PROVIDING FORMWORK WITH SHEATHING OF STEEL SHEET SO AS TO GIVE A FAIR FINISH INCLUDING CENTERING SHUTTERING, STRUTTING AND PROPPING ETC.HEIGHT OF PROPPING AND CENTRING BELOW SUPPORTING FLOOR TO CEILLING NOT EXCEEDING 4M AND REMOVALOF THE SAME FOR IN SITUREINFORCEMENT CONCRETEAND PLAIN CONCRETE WORK IN STAIR CASESWITH SLOPING OR STEPPED SOFFITS INCLUDING RISERS AND STRINGER EXCLUDING LANDING ETC.COMPLETE FOR ALL FLOORS.				
11	**REINFORCEMENT**	19.40	KG	100.00	1,940.00
	PROVIDING COLD TWISTED STEEL (T.M.T.) REINFORCEMENT FOR RCC WORK INCLUDING BENDING,BINDING AND PLACING IN POSITION ETC. COMPLETE.				
12	**PLAIN CEMENT CONCRET**	0.00	SFT	55.00	-
	PROVIDING & LAYING 40 MM TH. I.P.S. IN PLAIN CEMENT CONCRET 1:2:4 (1 CEMENT :2 COARSE SAND :4 GRADED STONE AGGREGATES) AND FINISHING SMOOTH WITH CURING ETC. COMPLETE				
13	**PLASTIC PAINT**	375.00	SFT	32.00	12,000.00
	PREPERING SURFACE BY SAND PAPER PROVIDING & APPLAYING WALL PUTTY BEFORE WALL PAINTING THREE COATS WITH PLASTIC EMULSION PAINT OF APPROVED BRAND AND MANUFACTURE ON UNDER COATED WALL SURFACE TO GIVEN AN EVEN SHADE INCLUDING THOROUGHLY BRUSHING THE SURFACE FREE FROM MORTAR DROPPINGS AND OTHER FOREIGN MATTER AND SAND PAPERED SMOOTH ETC. COMP.				
14	**APEX PAINT**	0.00	SFT	21.00	-

Signature and Stamp of Bidder

	PROVIDING & APPLING THREE COATS OF 100% ACRYLIC BASE MATT FINISHING EXTERIOR PAINT OF APPROVED MANUFACTURE OF REQUIRED SHADEON EXTERNAL SURFACE TO GIVE AN EVEN SHADE AFTER THOROUGHLY BRUSHING THE SURFACE FREE FROM MORTAR DROPPING & OTHER FOREIGN MATTER BEFORE APPLICATION OF PAINT ETC. COMPLETE AS DIRECTED FOR ALL FLOORS AND ALL LIFTS.				
15	**OIL PAINT**	184.75	SFT	23.00	4,249.25
	PAINTING TWO COATES (INCLUDING PRIMING COAT) ON NEW STEEL AND OTHER METAL & WOOD BASED SURFACES WITH ENAMEL PAINT BRUSHING INTERIOR TO GIVE AN EVEN SHADE INCLUDING CLEANING THE SURFACE OF ALL DIRT, DUST AND OTHER FOREIGN MATTTER ETC. COMPLETE.				
16	**VITRIFIED TILES (2' x 2')**	55.00	SFT	145.00	7,975.00
	PROVIDING & LAYING VITRIFIED FLOORING 8MM TH.TILES POLISHED OR MATT FINISH IN DARK OR LIGHT SHADE OR COMBINETION OF BOTH FOR FLOORING,TREADS OF STEPS & LANDING ON A BED OF 20MM TH.CEMENT MORTAR 1:6 (1-CEMENT:6 COARSE SAND FINISHED WITH FLUSH POINTING IN WHITE CEMENT.) OR FIXING WITH SOLUTION OR EXISTING FLOOR SURFACE ETC.COMP. (ASIAN MAKE WONDER COLOUR)				
17	**VITRIFIED VERTICAL SURFACE**	32.00	RFT	150.00	4,800.00
	PROVIDING & LAYING VITRIFIED FLOORING 8MM TH.TILES POLISHED IN DARK OR LIGHT SHADE OR COMBINETION OF BOTH FOR VERTICAL SURFACE ON A BED OF 20MM TH.CEMENT MORTAR 1:3(1-CEMENT:3 COARSE SAND FINISHED WITH FLUSH POINTING IN WHITE CEMENT.) (ASIAN MAKE WONDER COLOUR)				
18	**GRANITE FLOORING**	24.00	SFT	475.00	11,400.00
	PROVIDING & LAYING BLACK ZET GRANITE FLOORING SLAB IN FLOORING,TREADS OF STEPS & LANDING ON A BED OF 20MM TH.CEMENT MORTAR 1:3(1-CEMENT:3 COARSE SAND FINISHED WITH FLUSH POINTING IN WHITE CEMENT INCLUDING FINISHING WITH CHAMFERING EDGE AS DIRECTED BY ENGG. ETC. COMP.				
19	**SINGLE MALA PLASTER/RUFF CAST**	304.00	SFT	58.00	17,632.00
	PROVIDING 15MM THICK CEMENT PLASTER IN SINGLE COAT(MALA PLASTER) ON ROUGH OR FAIR SIDE OF SINGLEOR HALF BRICK WALL FOR INTERIOR PLASTERING FINISHED EVEN AND SMOOTH IN CEMENT MORTAR 1:3 (1 CEMENT 3 SAND) WATERING CURING ETC COMPLETE.				
A	**SAND FACE PLASTER**	0.00	SFT	65.00	-
	20MM THICK SAND FACED CEMENT PLASTER ON WALLS UP TO HEIGHT 10MT ABOVE GROUND LEVEL CONSISTING OF12MM THICK BACKING COAT OF CEMENT MORTAR 1:3 (1 CEMENT 3 SAND) AND 8MM THICK FINISHING COATOF CEMENT MORTAR 1:1 (1 CEMENT 1 SAND) WATERING CURING ETC. COMPLETE.				
20	**WALL P.O.P PANING**	0.00	SFT	-	
	PROVIDING & LAYING 12MM THICK P.O.P PANING ETC COMPLETE.(SUPER FINE)				

Signature and Stamp of Bidder

21	**CHINA MOSAIC**	0.00	SFT	80.00	-
	PROVIDING & LAYING BROKEN CHINA MOSAIC FLOORING FOR PLAIN & CURVE SURFACES 12MM TO 20MM OF BROKEN PIECES OF CERAMIC TILES OR GLAZED TILESONE OR MORE COLOR AS DIRECTED BY ENGG-IN CHARGETO BE LAID OVER CEMENT MORTAR BEDDING OF CM 1:3 TO PLAIN OR AND SLOPES AND TO BE TEMPRED TO BRING MORTAR CEREAM UP TO AND COLOUR PIGMENT INCLUDING ROUNDING OF JUNCTIONS AND EXTENDING THEM UP TO 15 CMS ALONG THE WALL AND CURING WITH BENDSANY PATTERNS OR DESIGNS AS PER DRAWINGOR DIRECTIONS INCLUDING CLEANING WITH WATER AND OXILIC ACID USING 1KG/1BAG OF WATER PROOFING MATERIALS.				
22	**GRID CEILING**	**55.00**	**SFT**	**75.00**	**4,125.00**
	PROVIDING & FIXING CEILING OF ARMSTRONG SHEET SIZE 600 X 600 MM 15 MM TH. INCLUDING 25MM LONG ALL ANGLE, MAIN TEE ,CROSS TEE,ALL JOINTS SHALL BE FINISHED ETC COMP.				
23	**ROLLING SHUTTER**	**0.00**	**SFT**	**425.00**	**-**
	PROVIDING AND FIXING ROLLING SHUTTERS OF APPROVED MAKE MADE OF 80MM WIDE M.S LATHS INTERLOCKED TOGETHER,THEIR ENTIRE LENGTH AND JOINTED TOGETHER AT THE END LOCKS MOUNTED ON SPECIALLY DESIGNED PIPE SHAFT WITH BRACKET PLATES,GUIDE CHANNELS AND OUT SIDE LOCKING WITH PUSH-PULL OPERATION INCL.THE COST OF HOOD COVER AND SPRING ETC.COMP.(A) SHUTTER HAVING WIDTH BELOW 3.5MT.				
24	**ALLUMINIUM COMPOSIT PENAL**	0.00	SFT	370.00	-
	PROVIDING & FIXING COVERING WITH 38.00MM X 25.00MM FRAME OF ANY DIMENSION AS PER REQUIRED FOR ELEVATION EFFECT PROVIDING & FIXING 3MM TH. PLAIN ACP SHEET JOINT SHALL BE FILLED WITH SILICON AS PER DESIGN ETC.COMP. INCLUDING NECESSARY FITTINGS ETC. COMP. STEEL FRAME WILL BE PAID SEPARATELY.				
A	**STEEL WORK IN FRAME**	RATE ONLY	KG	120.00	
			(A)		**1,01,349.25**
	FURNITURE WORK				
25	**FULLY GLAZED DOOR**	21.00	SFT	875.00	18,375.00
	PROVIDING & FIXING 12MM TH. TOUGHENED GLASS TO BE FITTED WITH PATCH, S.S HANDLE, LOCK ETC.COMP				
26	**FLOOR SPRING (OZONE - 120KG) (OLD)**	1.00	NO.	2,200.00	2,200.00
	PROVIDING & FIXING DOOR FLOOR SPRING SET OF APPROVED QUALITY INCLUDING CUTTING MAKING SOLT AT TOP & BOTTOM & MAKING GOOD OF FLOORING & TOP SURFACE ETC.COMP OF OZONE MANUFACTURER. (FLOOR SPRING,TOP,BOTTOM & PIVOT PATTI OF OZONE MAKE.				
27	**12MM TH. TOUGHENED GLASS PARTITION**	86.60	SFT	650.00	56,290.00
	PROVIDING & FIXING 12MM TH. GLASS INCLUDING NECESSARY S.S FITTING ETC. COMP.				
28	**GLASS FROSTING (STRIPS)**	0.00	SFT	80.00	

Signature and Stamp of Bidder

	FROSTING/FILM TO GLASS SURFACES AS PER PATTERN & DIRECTION OF ENGINEER ETC.COMP.				
29	**SLIP BOOK COUNTER (SIZE- 1'6"X 12")**	1.00	NO	6,000.00	6,000.00
	PROVIDING & FIXING SLIP BOOK COUNTER MADE OF 12MM TH. GLASS WITH ROUNDED EDGE & FROSTING INCLUDING NECESSARY S.S STUD/BRACKET ETC.COMP.				
30	**BOX FOR ELECTRICAL SWITCHES/STORAGE CABINET**	6.00	SFT	1,300.00	7,800.00
	(Size as per site OR design) Depth. -12"				
	PROVIDING & FIXING STORAGE CABINET WITH 18MM PLY ALL EXPOSED SURFACE SHALL BE LAMINATED BY 1MM TH. 12MM PLY FOR DRAWER PROVIDING & FIXING DRAWER WITH TELESCOPIC CHANNEL OF APPROVED QUALITY WOODEN BEADING PATTI 32MM X 6MM OF REQUIRED SHAPE S.S HANDLE,LOCK,MAGNET.INCLUDING WOODEN BEADING PATTI POLISH FINISH TO BE MATCH WITH LAMINATE PAINTING ETC.COMP. TO THE ALL WOODEN EXPOSED SURFACE ETC.COMP.				
31	**WOODEN PARTITION**	0.00	SFT	890.00	-
	PROVIDING & FIXING 60MM TH.WOODEN PARTITION MADE OF 45MMX45MM SOLID WOOD FRAME 8MM PLY ON BOTH SIDE OF THE FRAME PROVINDING 1MM TH. LAMINATION ON BOTH SIDE OF THE PARTITION WALL PROVISION FOR ELECTRICAL CONDUITS AT 2'6" HT. OR AS PER REQUARED WOODEN BEADING PATTI POLISH FINISH TO BE MATCH WITH LAMINATE PAINTING ETC.COMP. TO THE ALL WOODEN EXPOSED SURFACE ETC.COMP.				
32	**12 MM GLASS PARTITION**	0.00	SFT	470.00	
	PROVIDING & FIXING 12MM TH. GLASS INCLUDING NECESSARY S.S STUD/BRACKET ETC. COMP.				
33	**FULLY GLAZED FLAP DOOR**	0.00	SFT	625.00	
	PROVIDING & FIXING 35MM TH. FLUSH DOOR BOTH SIDE FIXING 1MM LAMINATE WOODEN FRAME SIZE 1OOMM X 60MM BOTH VERTICAL SIDE OF THE SHUTTER 5MM TH.PLAIN GLASS FIXING WITH WOODEN BEADING PATTI S.S HANDLE, LOCK,MAGNET & HINGES WOODEN BEADING PATTI POLISH FINISH TO BE MATCH WITH LAMINATE PAINTING ETC.COMP. TO THE ALL WOODEN EXPOSED SURFACE ETC.COMP.				
34	**WATER PROOF FLUSH DOOR WITH ACP SHEET**	0.00	SFT	450.00	
35	**SOFT BOARD (SIZE-2' X 3')**	6.00	SFT	265.00	1,590.00
	PROVIDING & FIXING SOFT BOARD MADE IN ALLUMINIUM BORDER WITH VELVET CLOTH ETC.COMP.				
		(B)			**92,255.00**
	ELECTRIC WORK				
36	**5 AMP POINT**	8.00	NO	800.00	6,400.00

Signature and Stamp of Bidder

	POINT WIRING FOR LIGHT & PLUG POINT WITH 1.0 SQ.MM & EARTHWIRE OF 1.0 SQ.MM(GREEN) BOTH ARE OF ISI MARKED 1.1 KV GRADE FR PVC INSULATED MULTISTRAND COPPER WIRES,IN FOLLOWING TYPE OF PIPE TO BE ERECTED CONCEALED IN/ON SURFACE ON WALL/CEILING COMPLETE WITH 6A MODULAR TYPE SWITCH/BELLPUSH & ACCESSORIES AND EARTH CONTINUTY OF FOLLOWING TYPE,ERECTED ON PVC/METALLIC BOX,SINGLE MOUNTING BASE FRAME COVERED WITH TEXTURED/METALLIC FRONT PLATE MODULES ERECTED ON/IN WALL /CEILING AS PER PIPE ERECTED WITH NECESSARY LAMP HOLDER/CEILING ROSE/H.D CONNECTOR AS DIRECTED.WITH MEDIUM CLASS RIGID PVC PIPE AND ACCESSORIES ETC. COMP. (WIRE-RR/FINOLEX/POLYCAB-SWITCH MODULAR ANCHOR ROMA)				
37	**15 AMP POINT**	2.00	NO	2,000.00	4,000.00
	POINT WIRING FOR LIGHT & PLUG POINT WITH 2.5 SQ.MM & EARTHWIRE OF 1.0 SQ.MM(GREEN) BOTH ARE OF ISI MARKED 1.1 KV GRADE FR PVC INSULATED MULTISTRAND COPPER WIRES,IN FOLLOWING TYPE OF PIPE TO BE ERECTED CONCEALED IN/ON SURFACE ON WALL/CEILING COMPLETE WITH 16A MODULAR TYPE SWITCH/BELLPUSH & ACCESSORIES AND EARTH CONTINUTY OF FOLLOWING TYPE,ERECTED ON PVC/METALLIC BOX,SINGLE MOUNTING BASE FRAME COVERED WITH TEXTURED/METALLIC FRONT PLATE MODULES ERECTED ON/IN WALL /CEILING AS PER PIPE ERECTED WITH NECESSARY LAMP HOLDER/CEILING ROSE/H.D CONNECTOR AS DIRECTED.WITH MEDIUM CLASS RIGID PVC PIPE AND ACCESSORIES ETC. COMP. (WIRE-RR/FINOLEX/POLYCAB-SWITCH MODULAR ANCHOR ROMA)				
38	**A.C POINT**	1.00	NO	2,450.00	2,450.00
	POINT WIRING FOR A.C POINT WITH 4.0 SQ.MM & EARTHWIRE OF 2.5 SQ.MM(GREEN) BOTH ARE OF ISI MARKED 1.1 KV GRADE FR PVC INSULATED MULTISTRAND COPPER WIRES,IN FOLLOWING TYPE OF PIPE TO BE ERECTED CONCEALED IN/ON SURFACE ON WALL/CEILING COMPLETE WITH 16AMP MCB DP & ACCESSORIES AND EARTH CONTINUTY OF FOLLOWING TYPE,ERECTED ON PVC/METALLIC BOX,SINGLE MOUNTING BASE FRAME COVERED WITH TEXTURED/METALLIC FRONT PLATE MODULES ERECTED ON/IN WALL /CEILING AS PER PIPE ERECTED WITH NECESSARY LAMP HOLDER/CEILING ROSE/H.D CONNECTOR AS DIRECTED.WITH MEDIUM CLASS RIGID PVC PIPE AND ACCESSORIES ETC. COMP (WIRE-RR/FINOLEX/POLYCAB- MCB INDOKOOP/C & S)				
39	**SIGN BOARD TIMER +CONTECTAR + FITTING**	0.00	NO	3,000.00	-
	(COMPANY- L & T / ALTO GERMAN)				
40	**MAIN TO CIRCUIT 2.5 SQMM**	110.00	RFT	80.00	8,800.00
	MAIN WITH THREE WIRE 2.5 SQ.MM FR PVC INSULATED ISI MARK STANDARD COPPER CONDUCTOR WIRE TYPE OF 25MM DIA.PIPE TO BE ERECTED CONCEALED IN FLUSHED ON WALL/CEILING WITH 1.O SQ.MM COPPER CONDUCTOR FR PVC INSULATED STANDARD WIRE OF GREEN COLOUR FOR EARTH CONTINUTY OF (WIRE-RR/FINOLEX/POLYCAB) ETC. COMP				
41	**4 SQ.MM MAIN LINE WIRING (A.C)**	50.00	RFT	90.00	4,500.00

Signature and Stamp of Bidder

	MAIN WITH TWO WIRE 4.0 SQ.MM FR PVC INSULATED ISI MARK STANDARD COPPER CONDUCTOR WIRE TYPE OF 25MM DIA.PIPE TO BE ERECTED CONCEALED IN FLUSHED ON WALL/CEILING WITH 2.5 SQ.MM COPPER CONDUCTOR FR PVC INSULATED STANDARD WIRE OF GREEN COLOUR FOR EARTH CONTINUTY OF (WIRE-RR/FINOLEX/POLYCAB- SWITCH MODULAR ANCHOR ROMA) ETC. COMP				
42	**SINGLE PHASE MCB BOX (OLD)**	1.00	NO	1,500.00	1,500.00
	WITH MCB-1				
	PROVIDING & FIXING 6 WAY SPN BOX WITH SINGLE PHASE 40 AMP ELCB-1,SP-4 MCB-1 & DP-1 ETC.COMP WITH DOUBLE DOOR TYPE MCB DB. (MCB INDOKOOP/C & S)				
43	**UPS OUTPUT D.P WITH 20 AMP DP MCB & MS POWDER COATED ENCLOSER.**	1.00	NO	500.00	500.00
44	**LED SLIM PANEL SQUARE LIGHT (OLD)**	5.00	NO	250.00	1,250.00
	PROVIDING & FIXING APPROVED QUALITY 12WATT SLIM PANEL LIGHT OF SAMSON MAKE INCL.MAKING REQ.SIZE CUT OUT IN THE FALSE CEILING & FIXING IN POSITION ETC. COMP.				
45	**NET WIRING**	250.00	RFT	38.00	9,500.00
	MAIN WITH TWO WIRE CAT-6 PVC INSULATED ISI MARK STANDARD COPPER CONDUCTOR WIRE TYPE OF 25MM DIA.PIPE TO BE ERECTED CONCEALED IN FLUSHED ON WALL/CEILING WITH FR PVC INSULATED STANDARD WIRE OF FOLLOWING SIZE (COMPANY-DIGI LINK/D LINK)				
46	**SUPPLY & FIXING CAT-6 DATA I/O MODUAL INCLUDING FACE PLATE & BACK BOX**	2.00	NO	500.00	1,000.00
47	**EARTHING WORK**				
	PROVIDING & FIXING OF BRICK MASONARY CHAMBER WITH 50MM DIA 2M LONG PIPE IN PIPE TYPE COPPER BONDED CHEMICAL EARTHING WITH REQUIRED CHEMICAL BAG & 8 GUAGE COPPER WIRE ETC. COMPLETE.(WIRE FROM EARTHPIT TO ATM LOCATION)	1.00	NO	11,300.00	11,300.00
48	**OLD ELECTRICAL WORK SHIFTING LABOUR**	1.00	L/S	2,000.00	2,000.00
					53,200.00
	PART-D CIVIL, FURNITURE & ELECTRICAL ATM WORKS TOTAL RS.				**2,46,804.25**
PART-A + B + C + D TOTAL RS. 18,81,493.75					

(A) **Total Tendered Amount – Rs. 18,81,493.75**

(B) **Above/Below tender amount (if any) ……..……% in figure**

(……in Words)

(C) **Net Tendered Amount (A-B) = RS. ……..…..…**

(In Words :- Rupees ……..)

Signature of the Chief Executive Officer

Signature and Stamp of Bidder

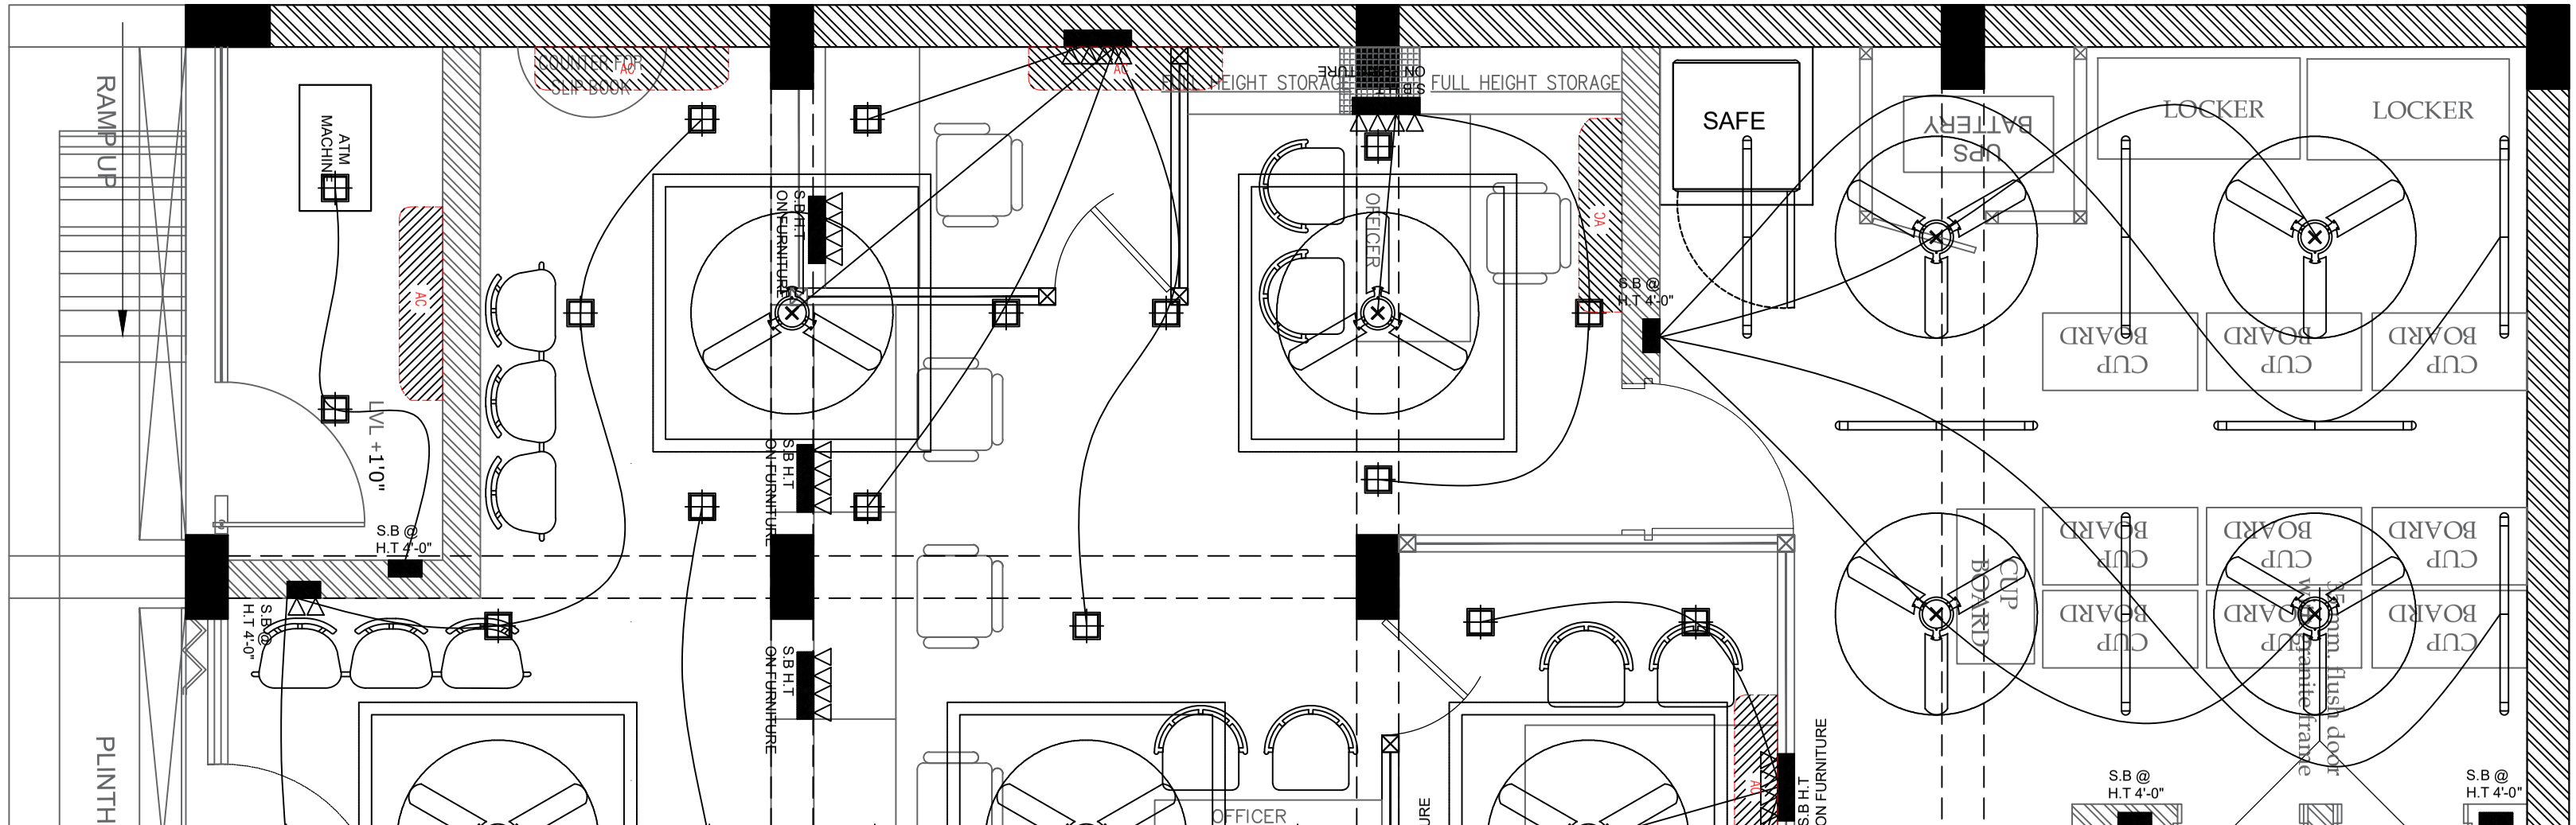
RAMP UP
ATM MACHINE
COUNTER TOP
SLIP BOOK
FULL HEIGHT STORAGE
SAFE
UPS BATTERY
LOCKER
LOCKER
CUP BOARD
LVL +1'0"
S.B @ H.T 4'-0"
S.B H.T ON FURNITURE
OFFICER
PLINTH
Veneer flush door with granite frame

5"
3'-9"
3'-9"
4'-2"
11'-8"
3'-9"
7'-6"
3'
4'-6"
3'-9"
3'-9"
3'-9"
3'-9"
3'-9"
3'-9"
5'-6"
1'-9"
S.B @ H.T 4'-0"
AC
5'-3"
1'-5"
4'-5"
1'-5 8"
4'-10"
5'-6"
1'-7"
3'
4'-3"
1'-7"
5'-3"
1'-5"
7'-8"
10'-1"
AC
3'-2"
11'-6"
1'-6"
1'-6"
7'-8"
1'-5"
6'-7"
3'-3"
5'-6"
1'-5"
1'-4"
6'-5"
1'-1"
AC
4'-5"
5'-3"
1'-5"
7'-8"
3'-5"
2'
11'-6"
1'-6"
AC
2'-2"
S.B @ H.T 4'-0"
3'
2'-2"
0"
4'-3"
3'
4'-10"
S.B @ H.T 4'-0"
RAMP UP
PL

LOCKER
LOCKER
8'-6"
CUP BOARD
CUP BOARD
CUP BOARD
CUP BOARD
CUP BOARD
CUP BOARD
CUP BOARD
CUP BOARD
CUP BOARD
35 mm. flush door with granite frame
14'-7"
10'-8"
3'-3"
UPS BATTERY
4'
CUP BOARD
4'
SAFE
3"
3'
5'
2'-6"
11'
FULL HEIGHT STORAGE
4'
3'
FULL HEIGHT SOLID PARTITION
4'-6"
3'-7"
OFFICER
3'
FULL HEIGHT STORAGE
9'-1"
5'
21'-2"
4'-9"
4'-1"
4'-1"
4'
3'-11"
6'-1"
COUNTER FOR SLIP BOOK
10'-11"
5'-9"
10'-9"
10'-2"
2'-2"
LVL +1'0"
9"
ATM MACHINE
4'-3"
1'-8"
5'
3'
2'-11"
RAMP UP
PLINTH